EAGLE RIVER STATION
WATER SYSTEM PLAN

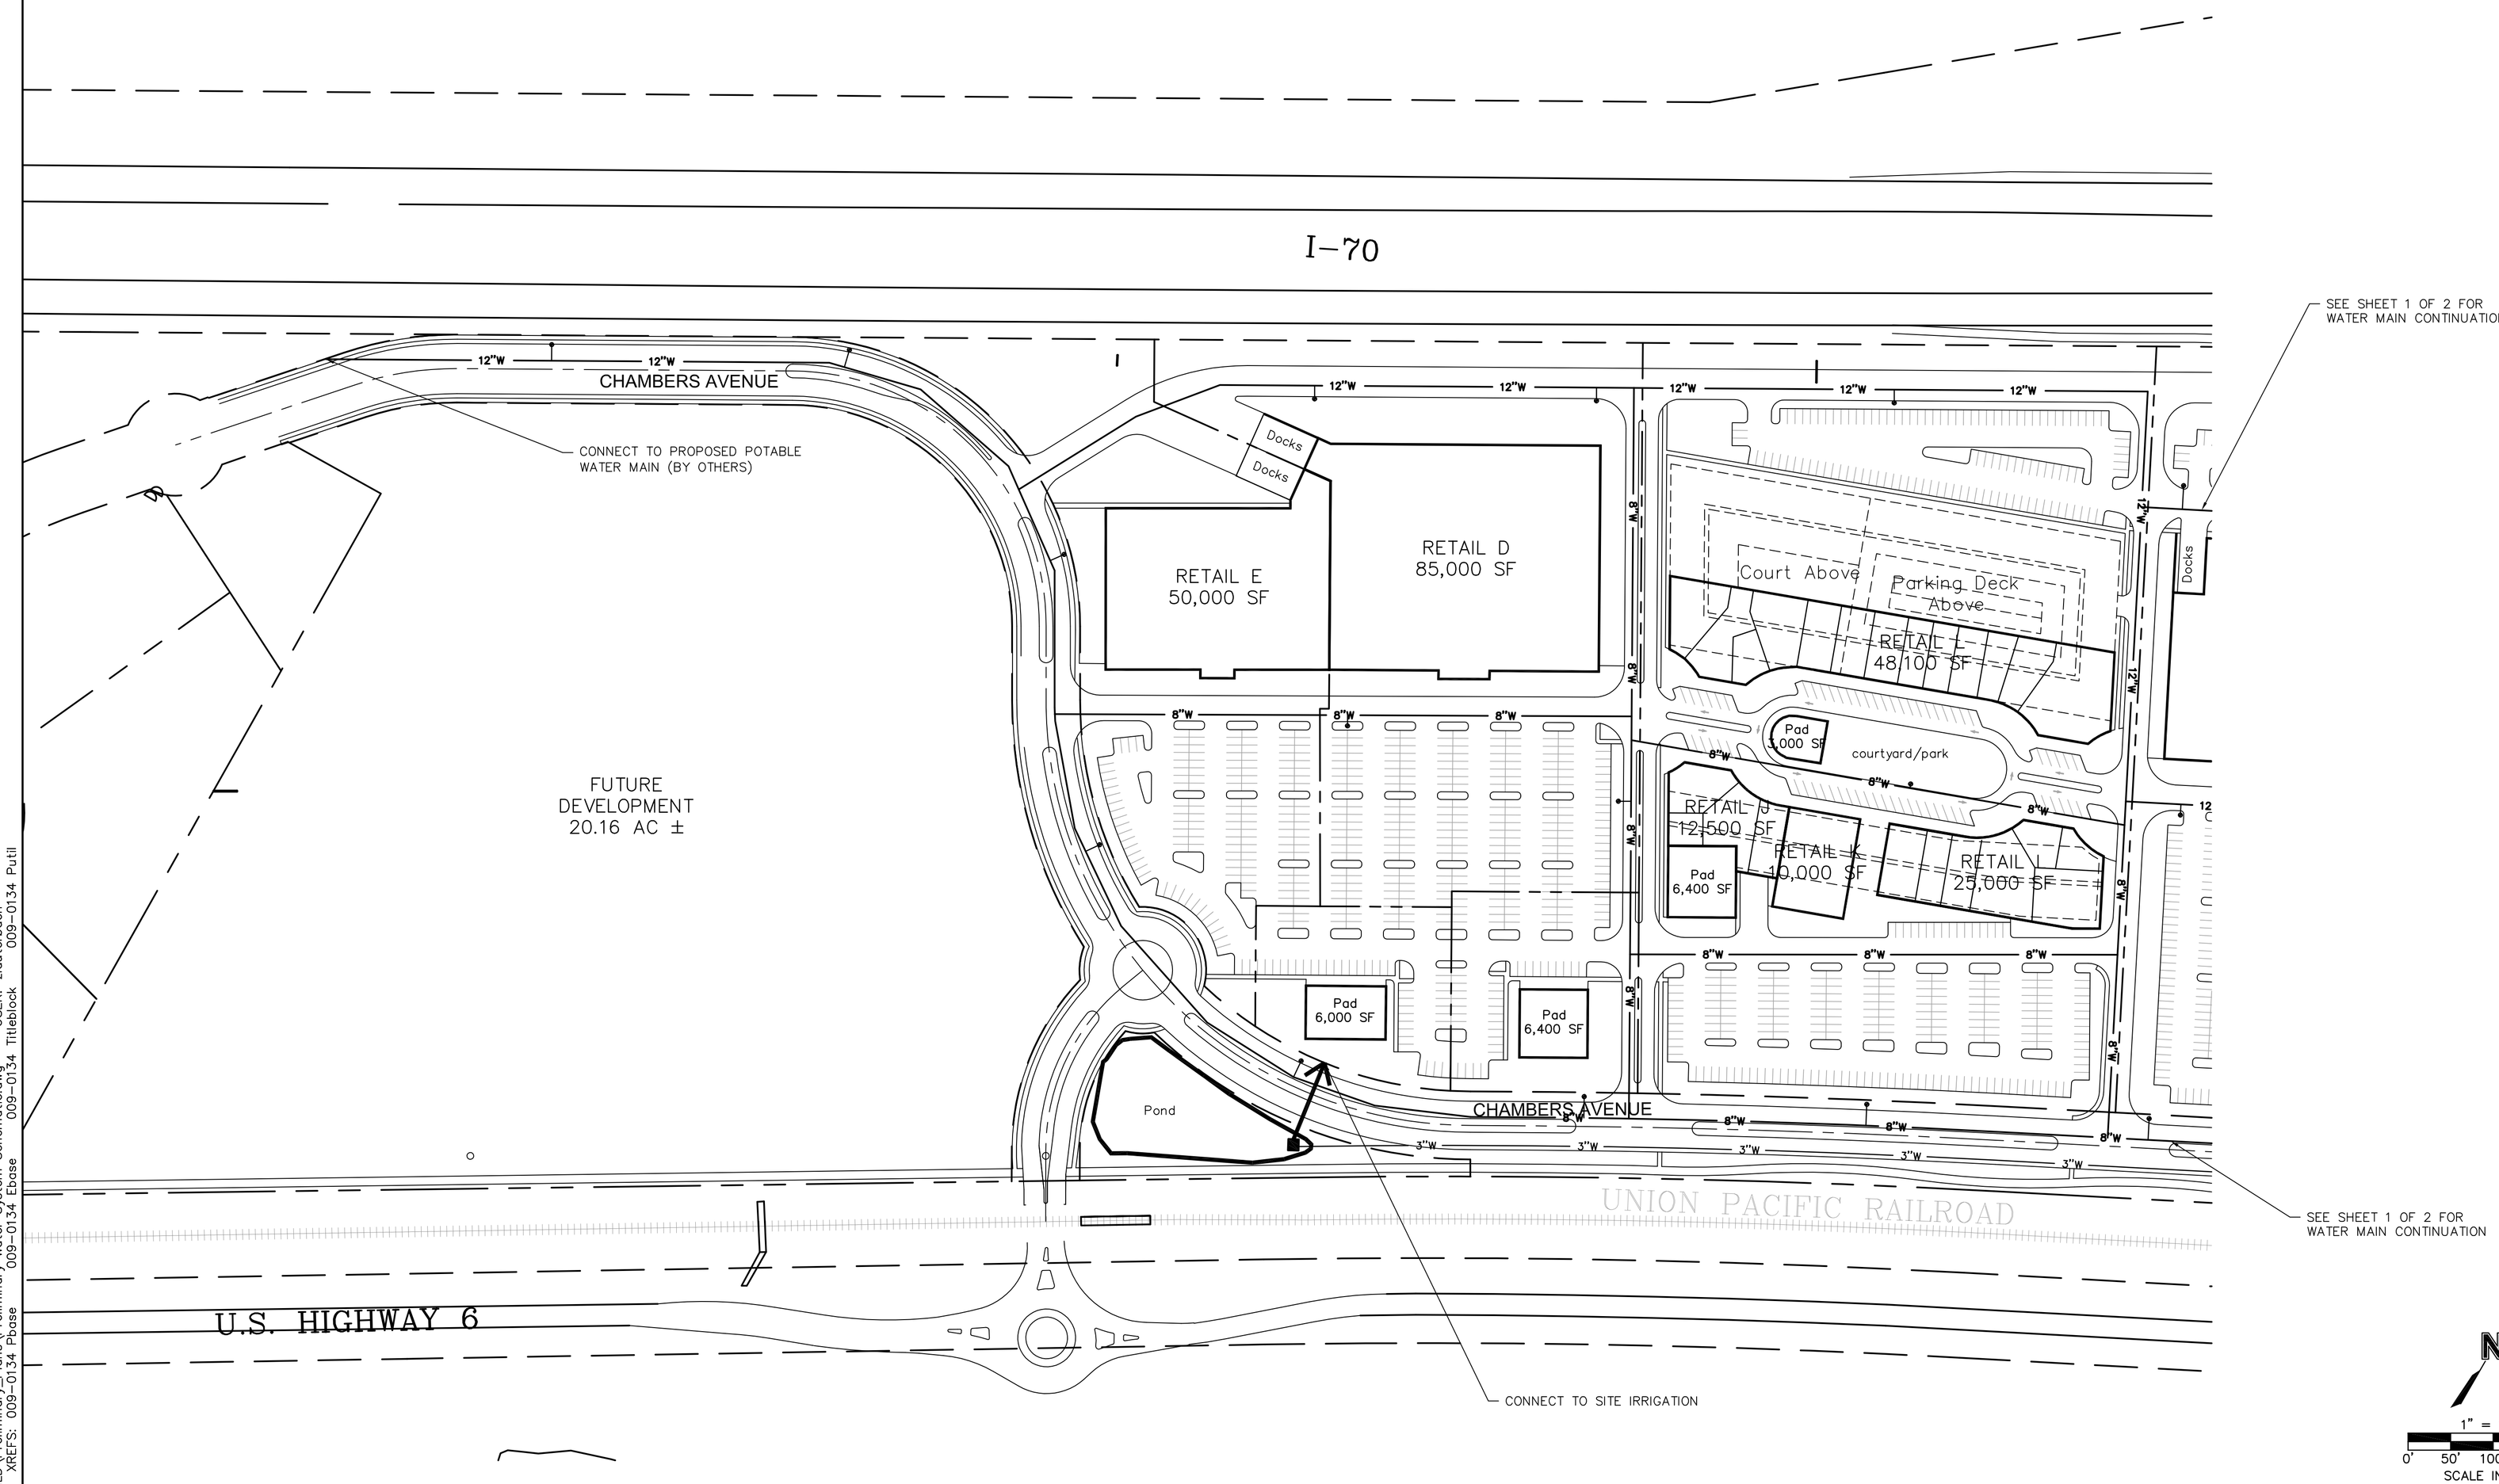

WATER LEGEND

- 8"W — PROPOSED 8" DIP WATER LINE
- PROPOSED FIRE HYDRANT
- 3"W — PROPOSED IRRIGATION LINE
- PROPOSED PUMP

OLSSON ASSOCIATES
7250 North 16th Street, Suite 210
Phoenix, AZ 85020-5282
TEL 602.748.1000
FAX 602.748.1001
www.oasconsulting.com

REV. NO.	DATE	REVISIONS DESCRIPTION

REVISIONS

WATER SYSTEM PLAN
SCHEMATIC DESIGN

EAGLE RIVER STATION
FIRST PHASE

EAGLE, COLORADO

2011

drawn by:	ZML
designed by:	LJS
checked by:	BDS
project no.:	009-0134
date:	05.05.11

SHEET 1 of 2

DWG: F:\Projects\009-0134_CMLD\Preliminary_Plans\Preliminary Water System Schematic.dwg USER: zlauterbach
DATE: May 04, 2011 1:22pm XREFS: 009-0134 Phase 009-0134 Ebase 009-0134 Titleblock 009-0134 Putil

EAGLE RIVER STATION
WATER SYSTEM PLAN

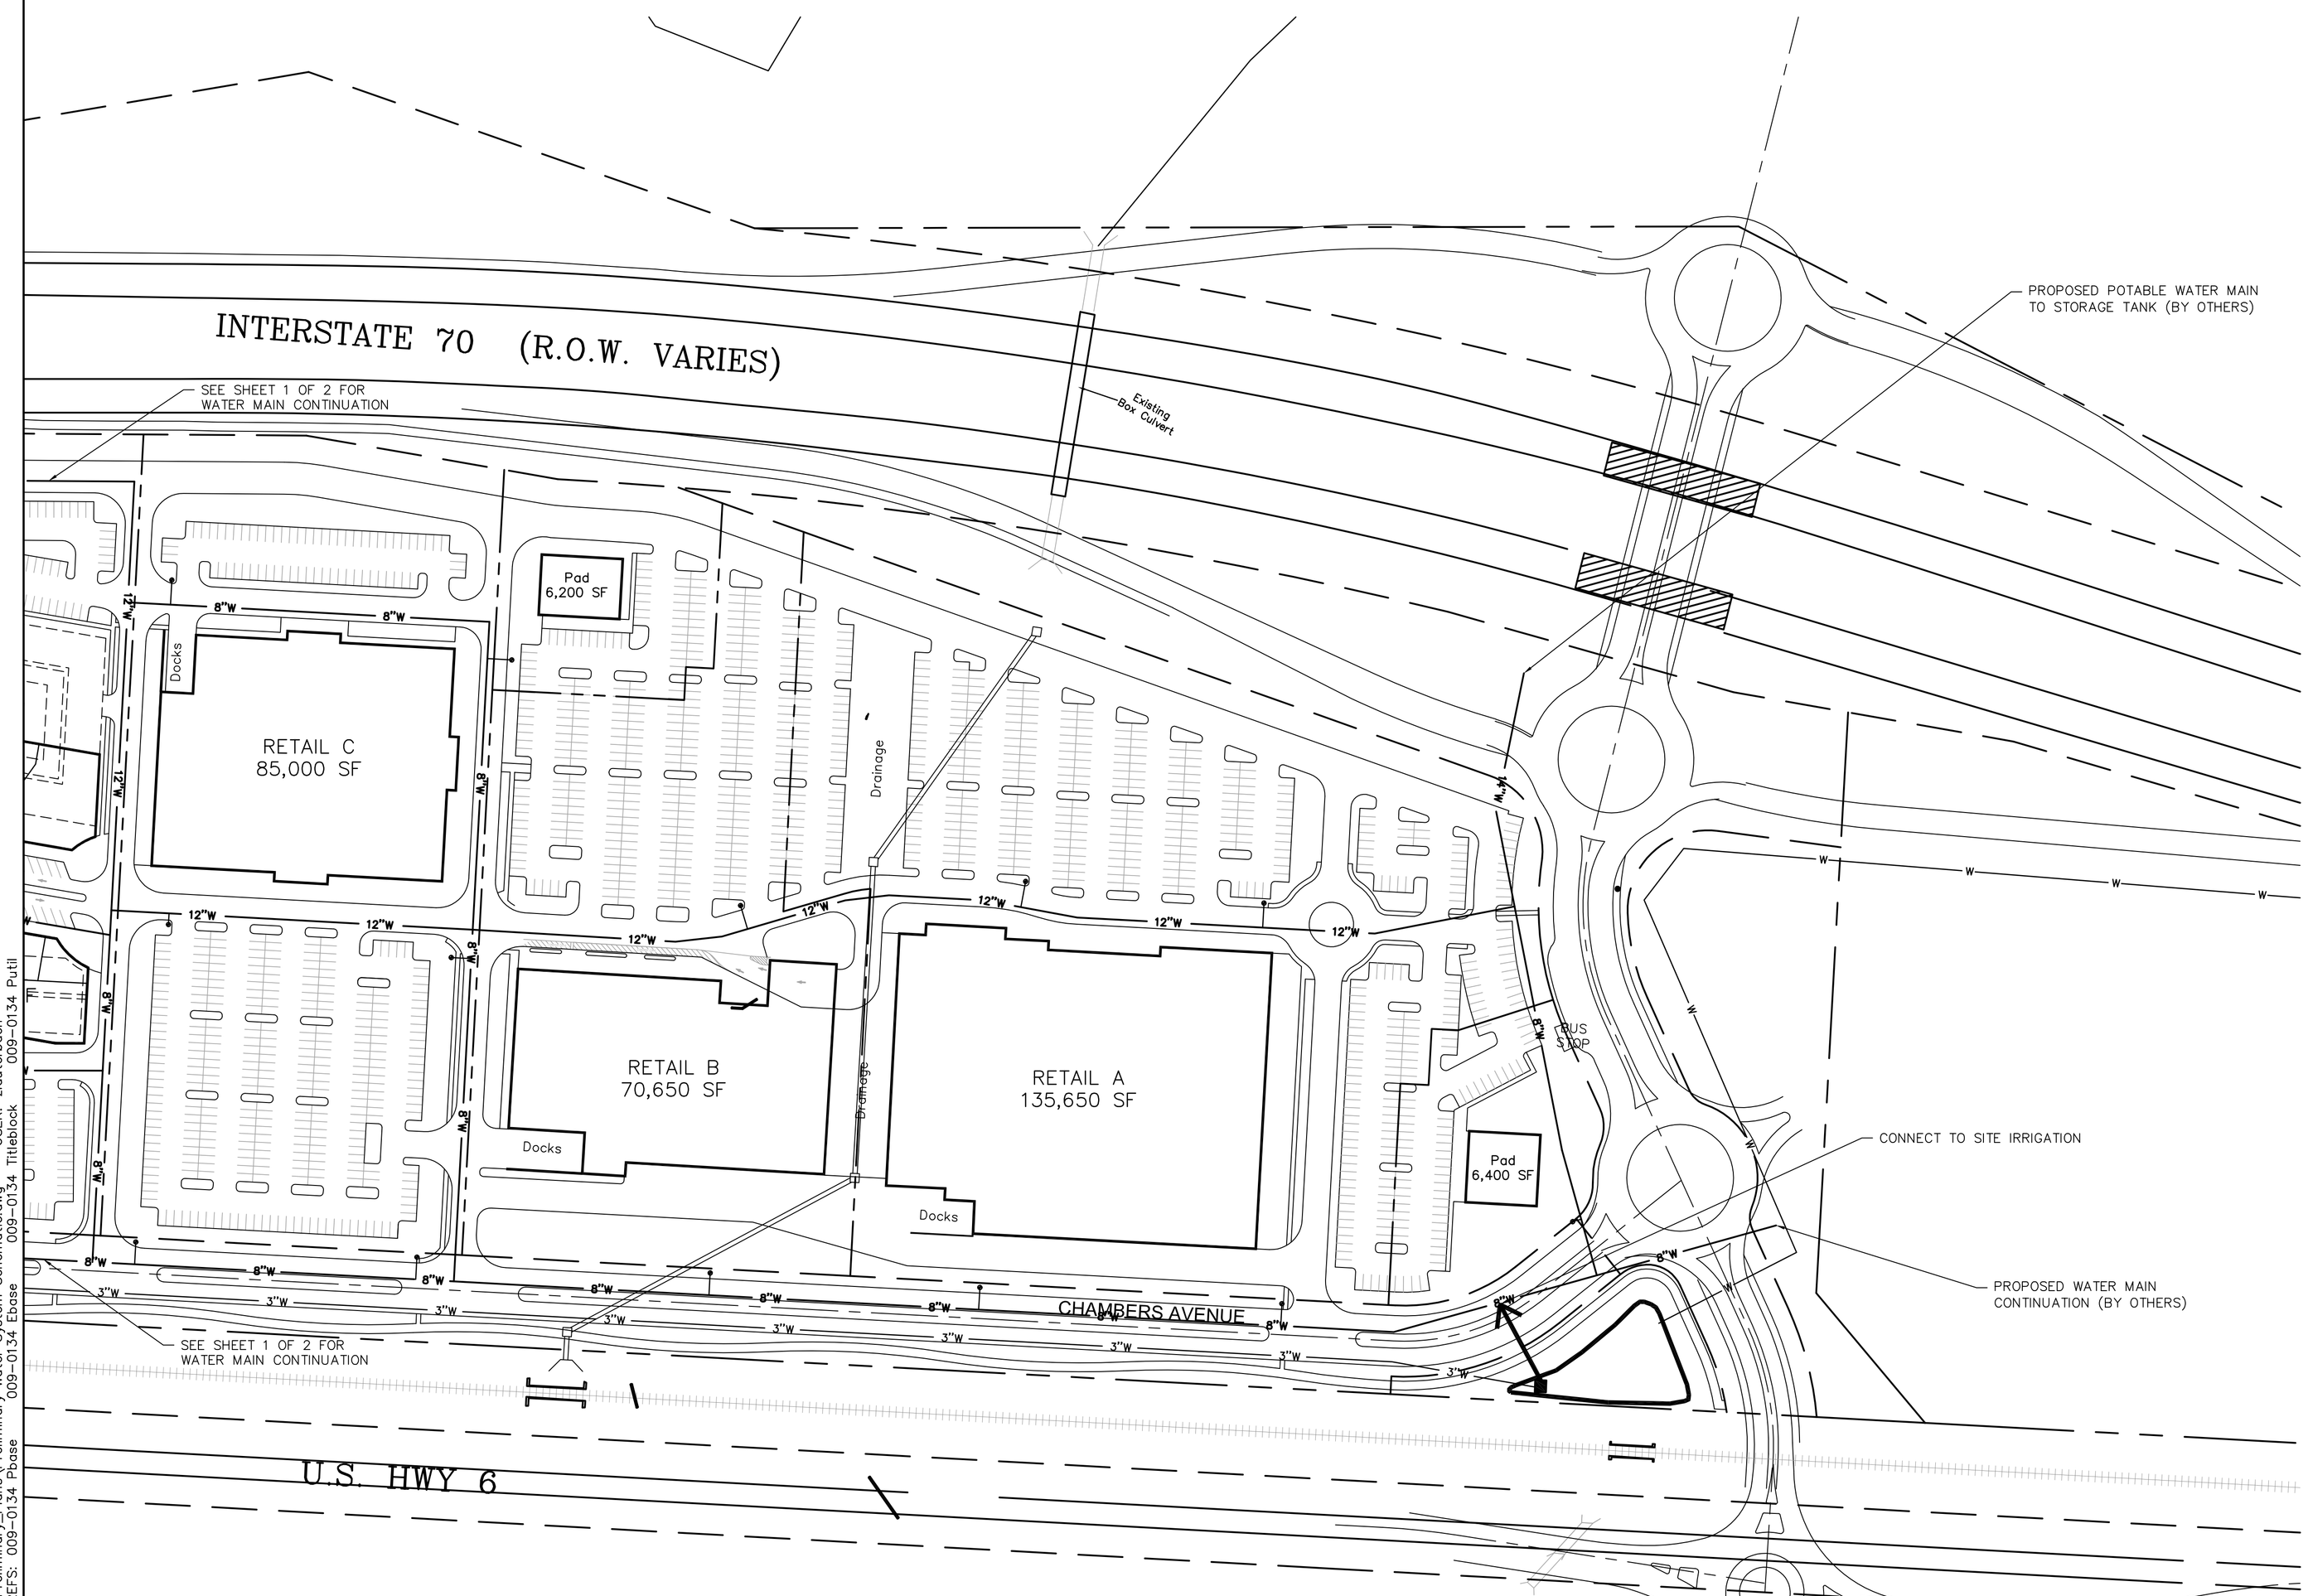

N

1" = 100'

0' 50' 100' 200'

SCALE IN FEET

WATER LEGEND

- 8"W — PROPOSED 8" DIP WATER LINE
- PROPOSED FIRE HYDRANT
- 3"W — PROPOSED IRRIGATION LINE
- PROPOSED PUMP

OLSSON ASSOCIATES
7250 North 16th Street, Suite 210
Phoenix, AZ 85020-5282
TEL 602.748.1000
FAX 602.748.1001
www.oasconsulting.com

REV. NO.	DATE	REVISIONS DESCRIPTION

REVISIONS

WATER SYSTEM PLAN
SCHEMATIC DESIGN

EAGLE RIVER STATION
FIRST PHASE

EAGLE, COLORADO

2011

drawn by: ZML
designed by: LJS
checked by: BDS
project no.: 009-0134
date: 05.05.11

SHEET 2 of 2

DWG: F:\Projects\009-0134_CMLD\Preliminary_Plans\Preliminary Water System Schematic.dwg USER: zlauterbach
DATE: May 04, 2011 1:23pm XREFS: 009-0134 Phase 009-0134 Ebase 009-0134 Titleblock 009-0134 Putil