EAGLE RIVER STATION
SANITARY SEWER PLAN

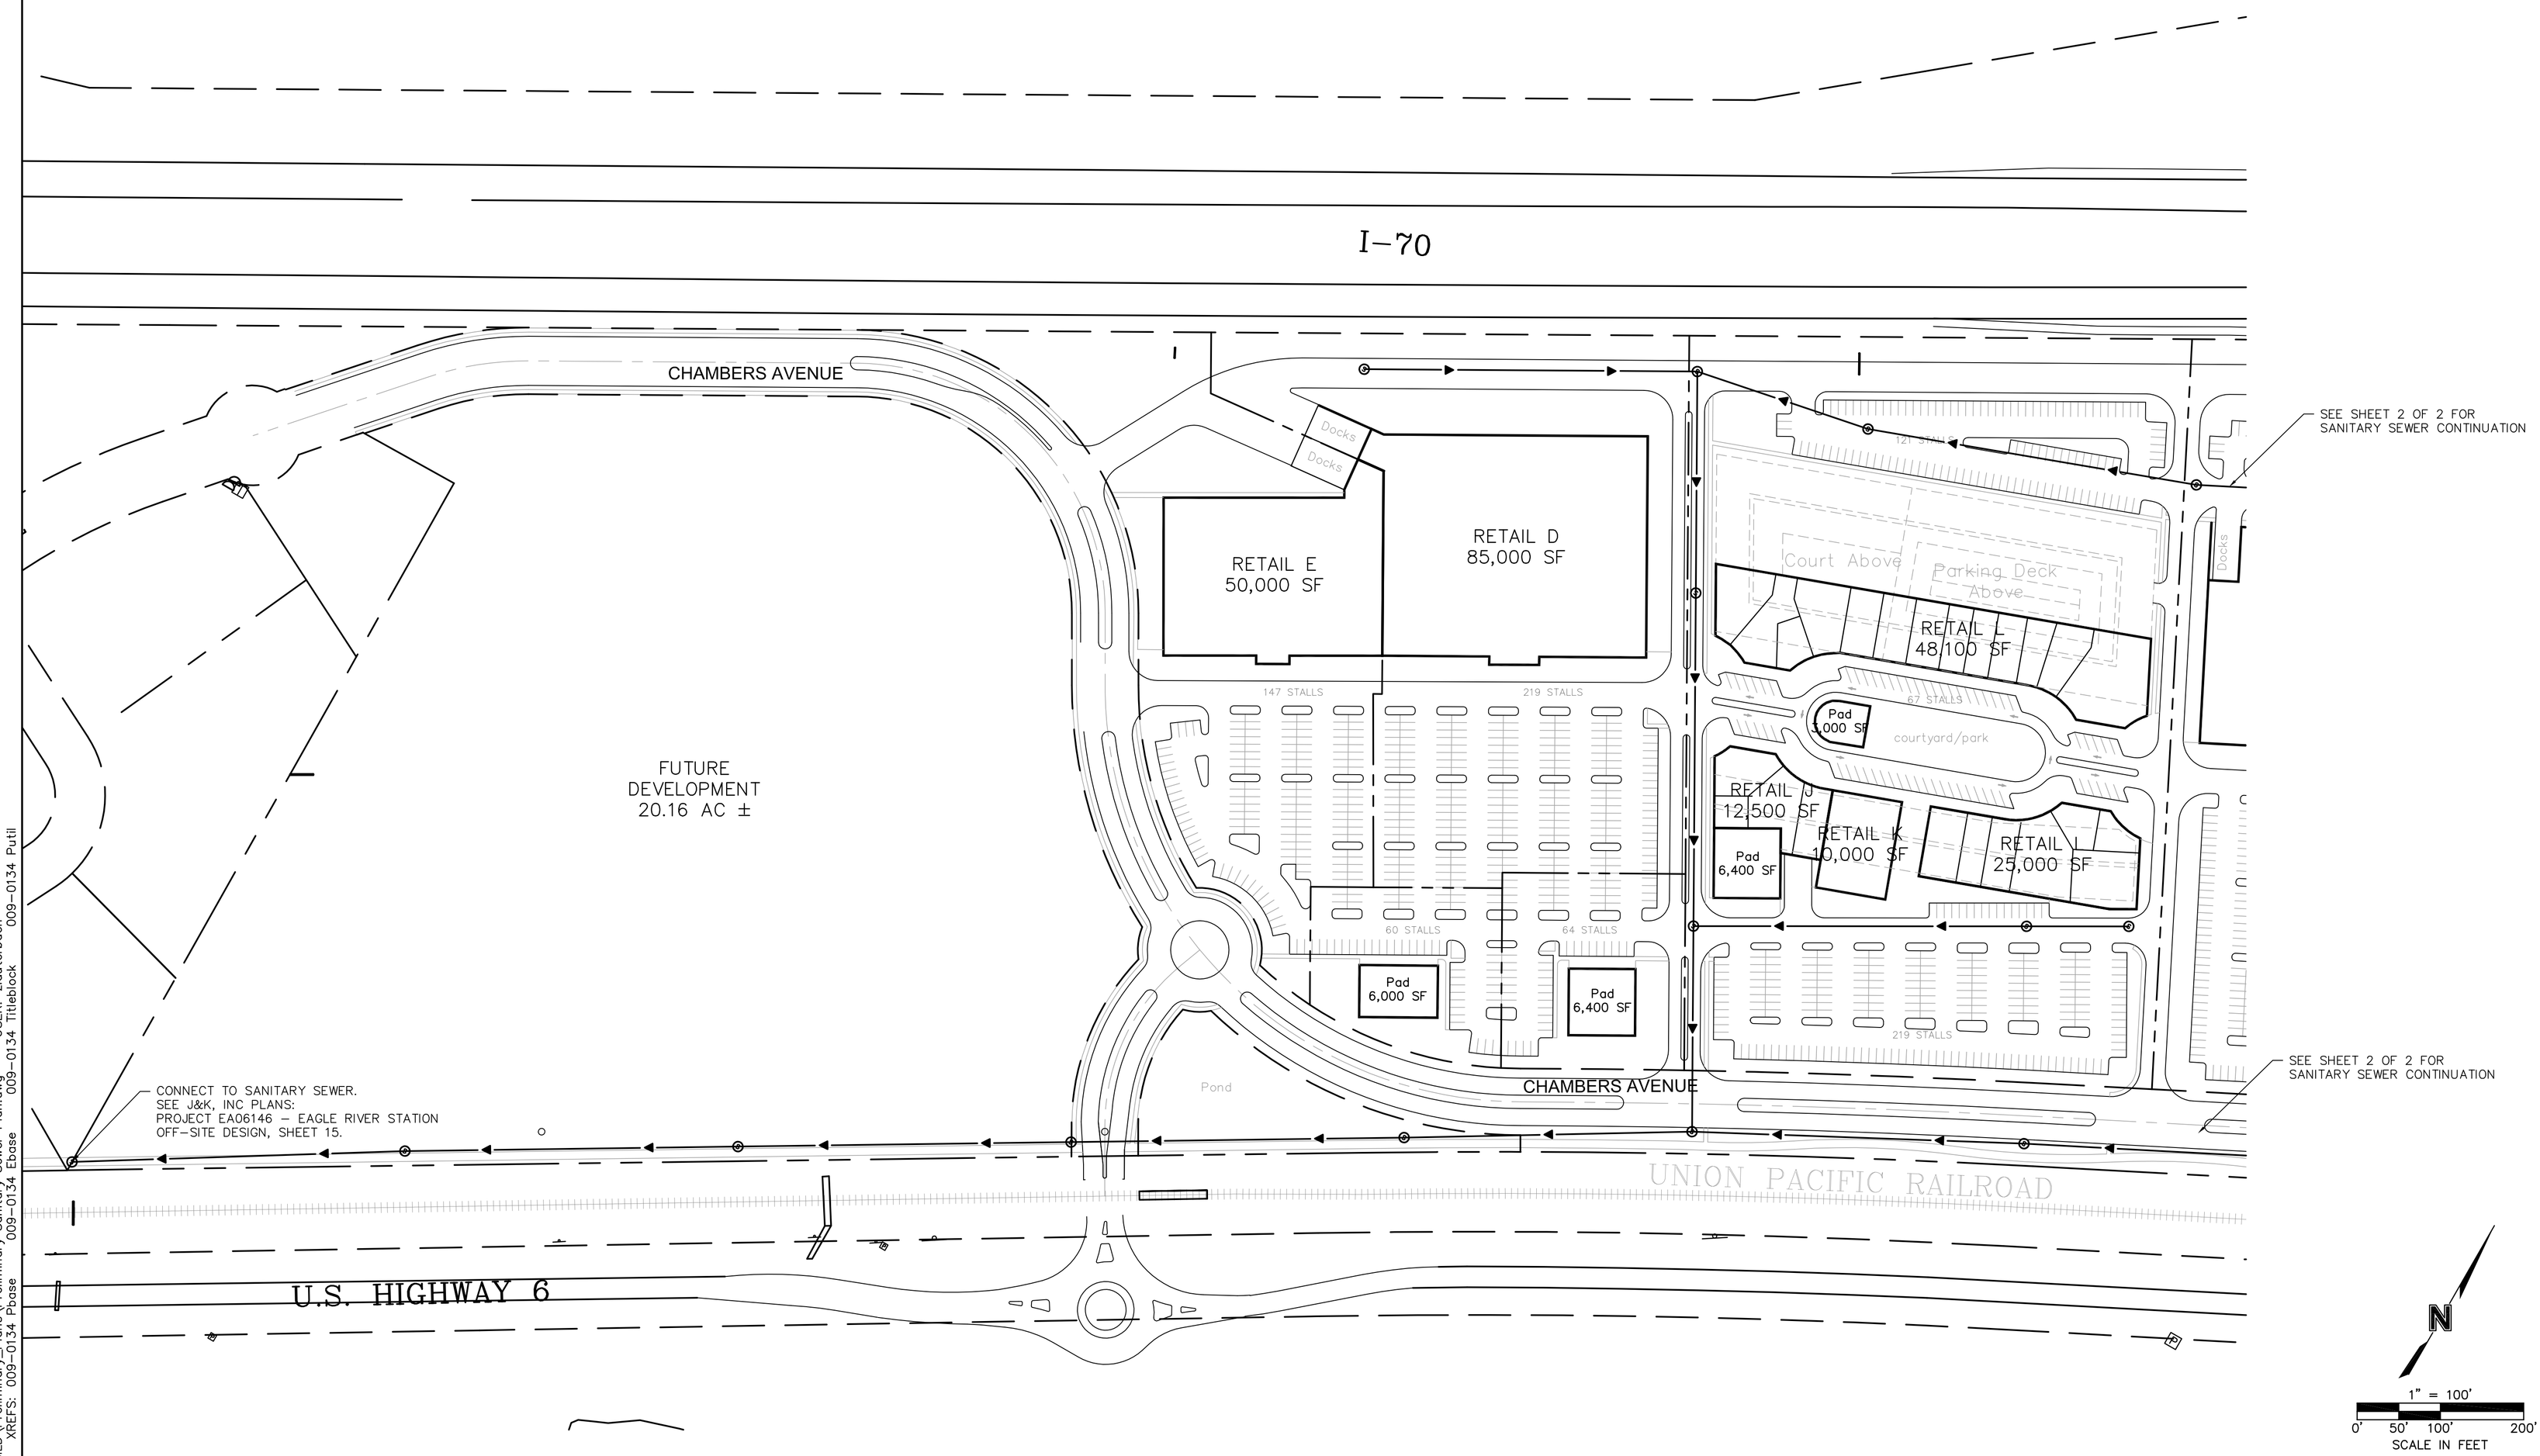

SANITARY LEGEND

PROPOSED 8" SANITARY SEWER LINE

PROPOSED SANITARY SEWER MANHOLE

OLSSON ASSOCIATES
7250 North 16th Street, Suite 210
Phoenix, AZ 85020-5282
TEL 602.748.1000
FAX 602.748.1001
www.oasconsulting.com

REV. NO.	DATE	REVISIONS DESCRIPTION

REVISIONS

SANITARY SEWER PLAN
SCHEMATIC DESIGN

EAGLE RIVER STATION
FIRST PHASE

EAGLE, COLORADO

2011

drawn by: ZML
designed by: LJS
checked by: BDS
project no.: 009-0134
date: 05.05.11

SHEET
1 of 2

DWG: F:\Projects\009-0134_CMLD\Preliminary_Plans\Preliminary Sanitary Sewer Plan.dwg USER: zlauterbach
DATE: May 03, 2011 3:26pm XREFS: 009-0134 Phase 009-0134 Ebase 009-0134 Titleblock 009-0134 Putil

EAGLE RIVER STATION
SANITARY SEWER PLAN

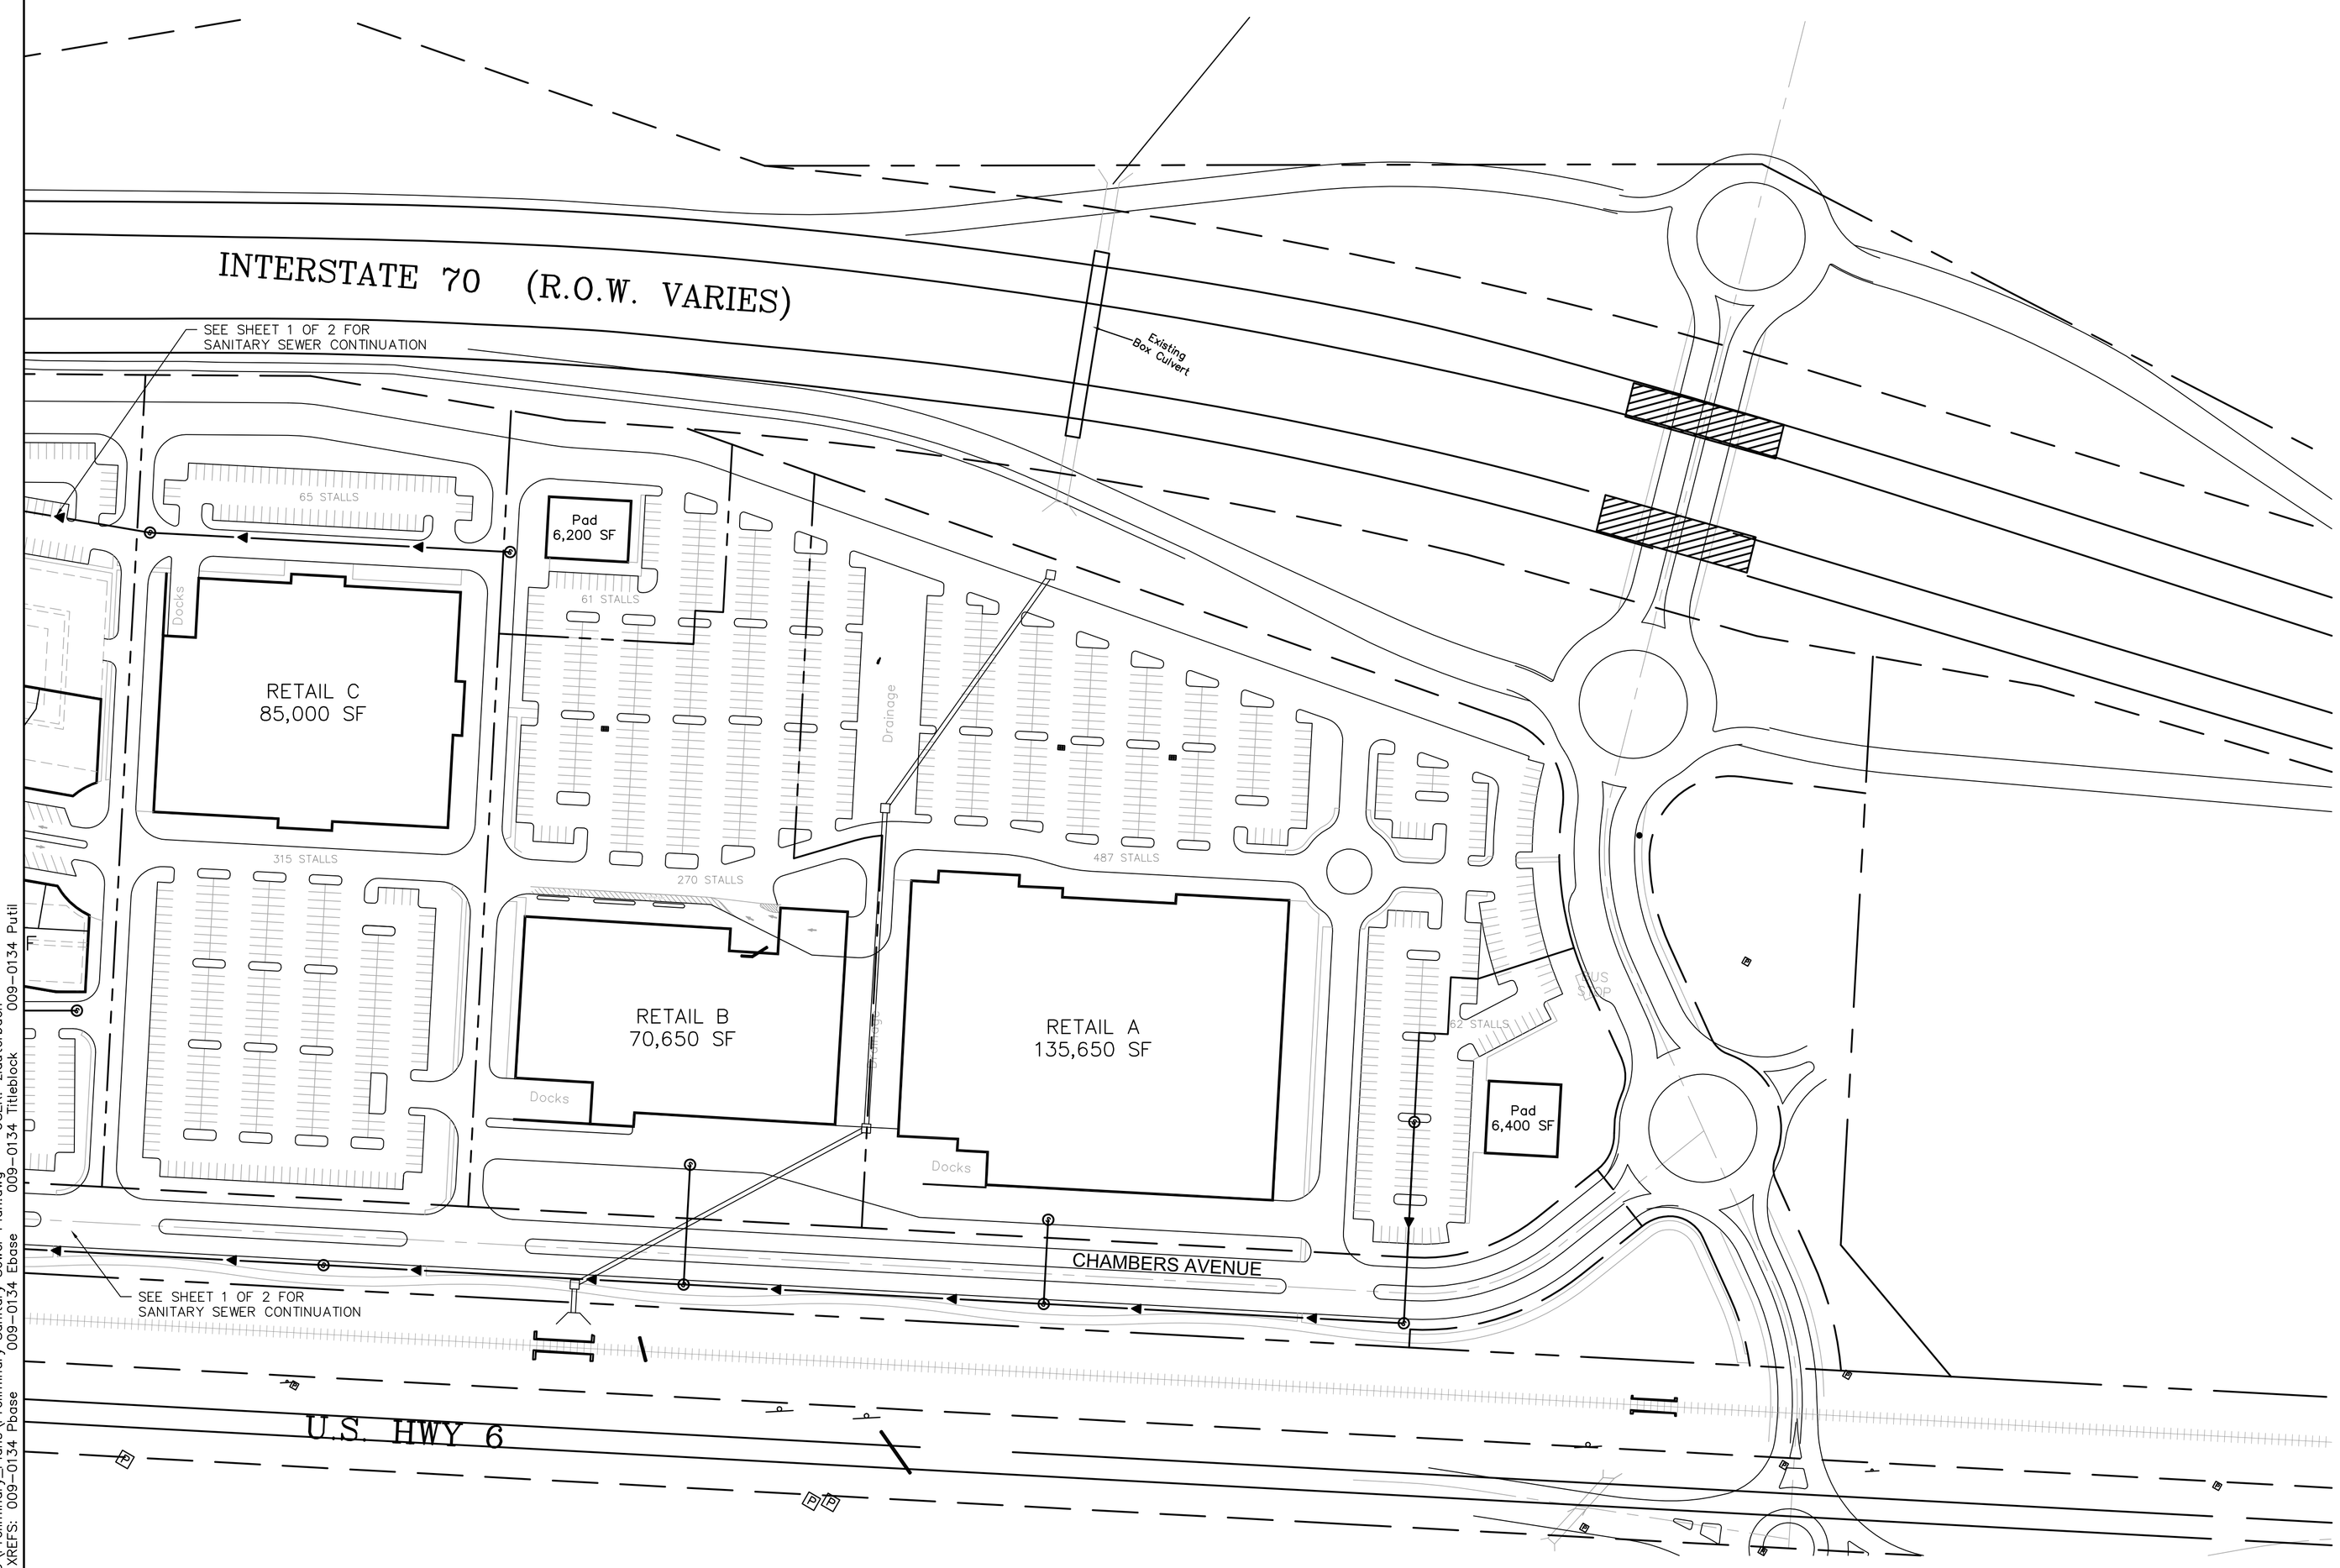

N

1" = 100'

0' 50' 100' 200'

SCALE IN FEET

SANITARY LEGEND

PROPOSED 8" SANITARY SEWER LINE

PROPOSED SANITARY SEWER MANHOLE

OLSSON ASSOCIATES

7250 North 16th Street, Suite 210
Phoenix, AZ 85020-5282

TEL 602.748.1000
FAX 602.748.1001

www.oasconsulting.com

REV. NO.	DATE	REVISIONS DESCRIPTION

REVISIONS

SANITARY SEWER PLAN
SCHEMATIC DESIGN

EAGLE RIVER STATION
FIRST PHASE

EAGLE, COLORADO

2011

drawn by: ZML
designed by: LJS
checked by: BDS
project no.: 009-0134
date: 05.05.11

SHEET
2 of 2

DWG: F:\Projects\009-0134_CMLD\Preliminary_Plans\Preliminary Sanitary Sewer Plan.dwg USER: zlauterbach
DATE: May 03, 2011 3:25pm XREFS: 009-0134 Phase 009-0134 Ebase 009-0134 Titleblock 009-0134 Putil