EAGLE RIVER STATION
GRADING AND DRAINAGE PLAN

CHAMBERS AVENUE
NOT TO SCALE

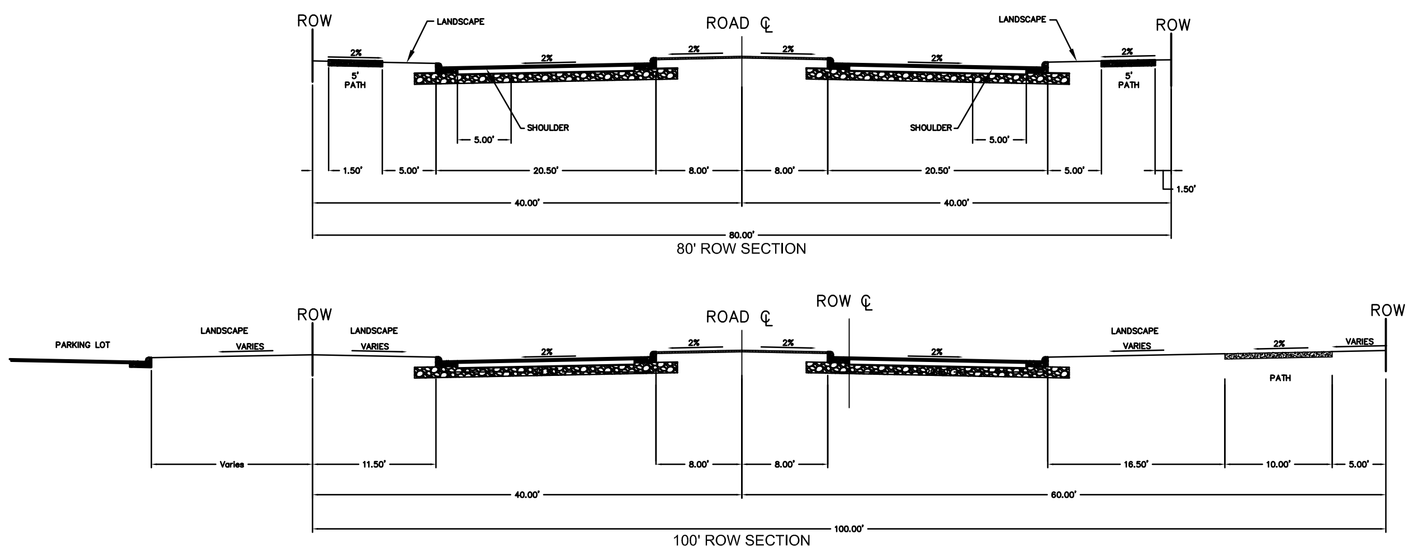

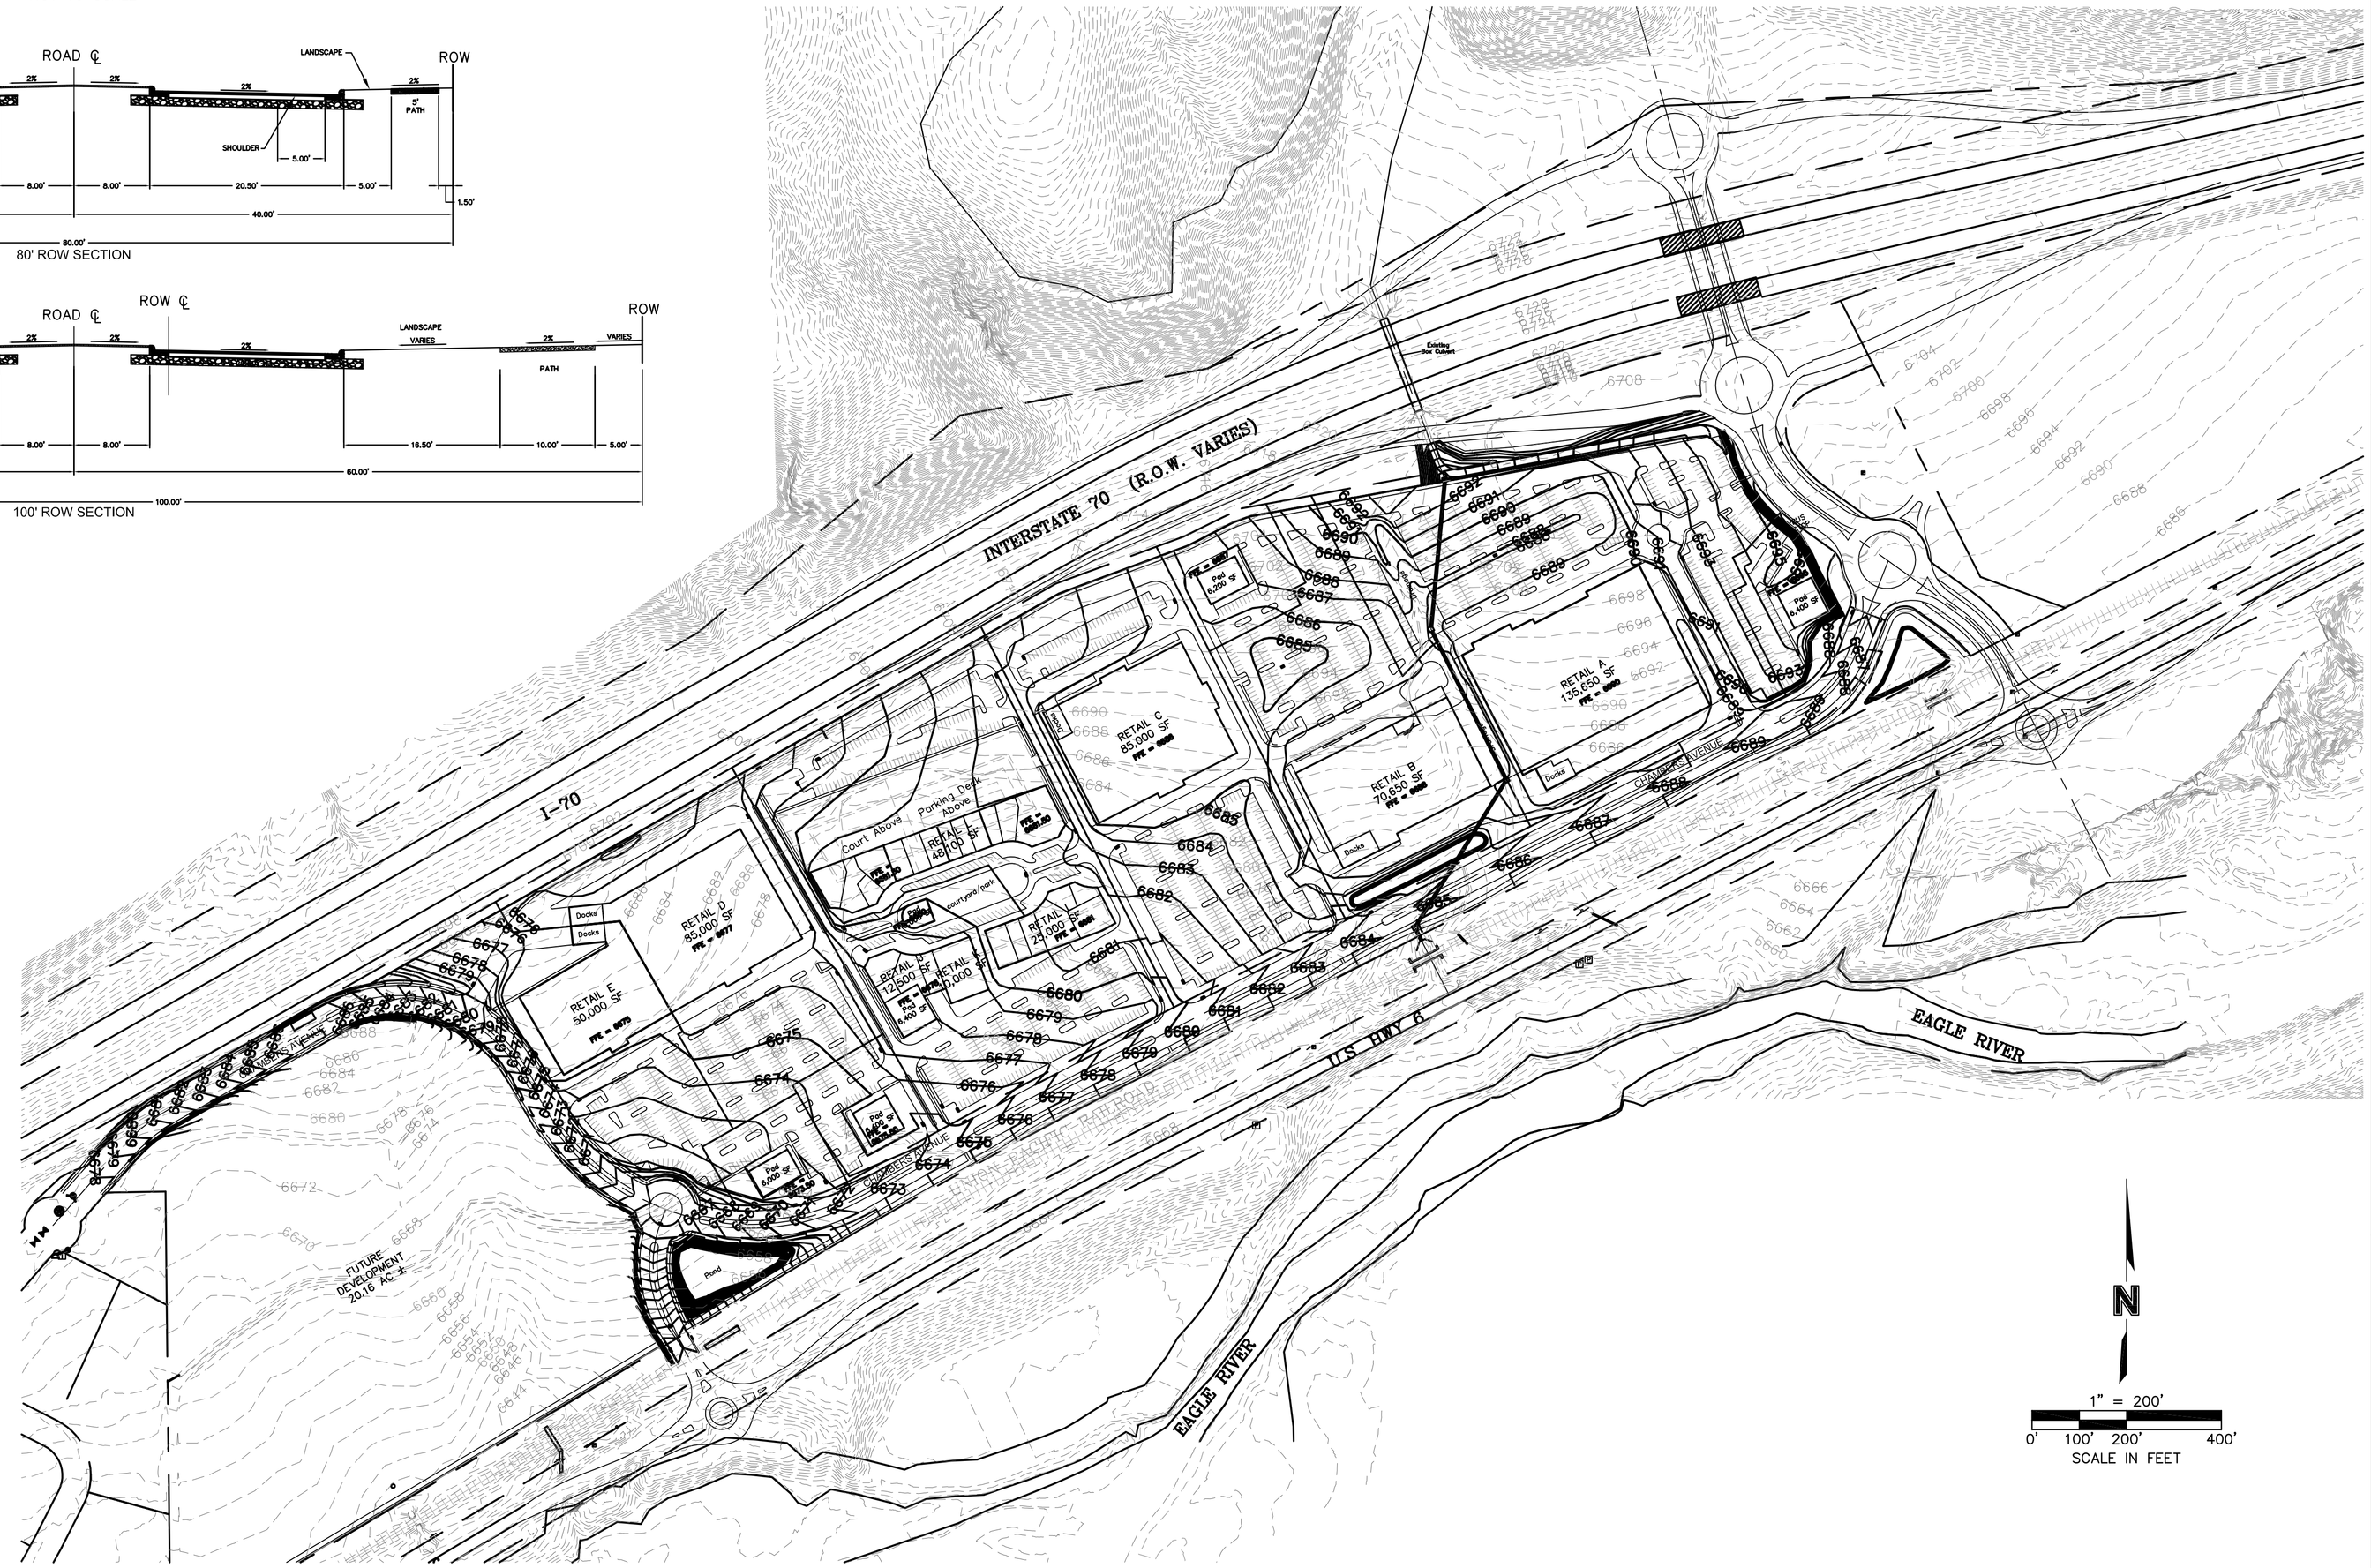

OLSSON ASSOCIATES
7250 North 16th Street, Suite 210
Phoenix, AZ 85020-5282
TEL 602.748.1000
FAX 602.748.1001
www.oasconsulting.com

REV. NO.	DATE	REVISIONS DESCRIPTION

REVISIONS

GRADING AND DRAINAGE PLAN
SCHEMATIC DESIGN

EAGLE RIVER STATION
FIRST PHASE

EAGLE, COLORADO

2011

drawn by: ZML
designed by: LJS
checked by: BDS
project no.: 009-0134
date: 05.05.11

SHEET
1 *of* 5

DWG: F:\Projects\009-0134_CMLD\Preliminary_Plans\Preliminary G&D.dwg USER: zlauterbach
DATE: May 03, 2011 2:48pm XREFS: 009-0134 Pbase 009-0134 Ebase 009-0134 Titleblock 009-0134 Pcont 009-0134 Econt 009-0134 Profiles 009-0134 Sections

EAGLE RIVER STATION
GRADING PLAN

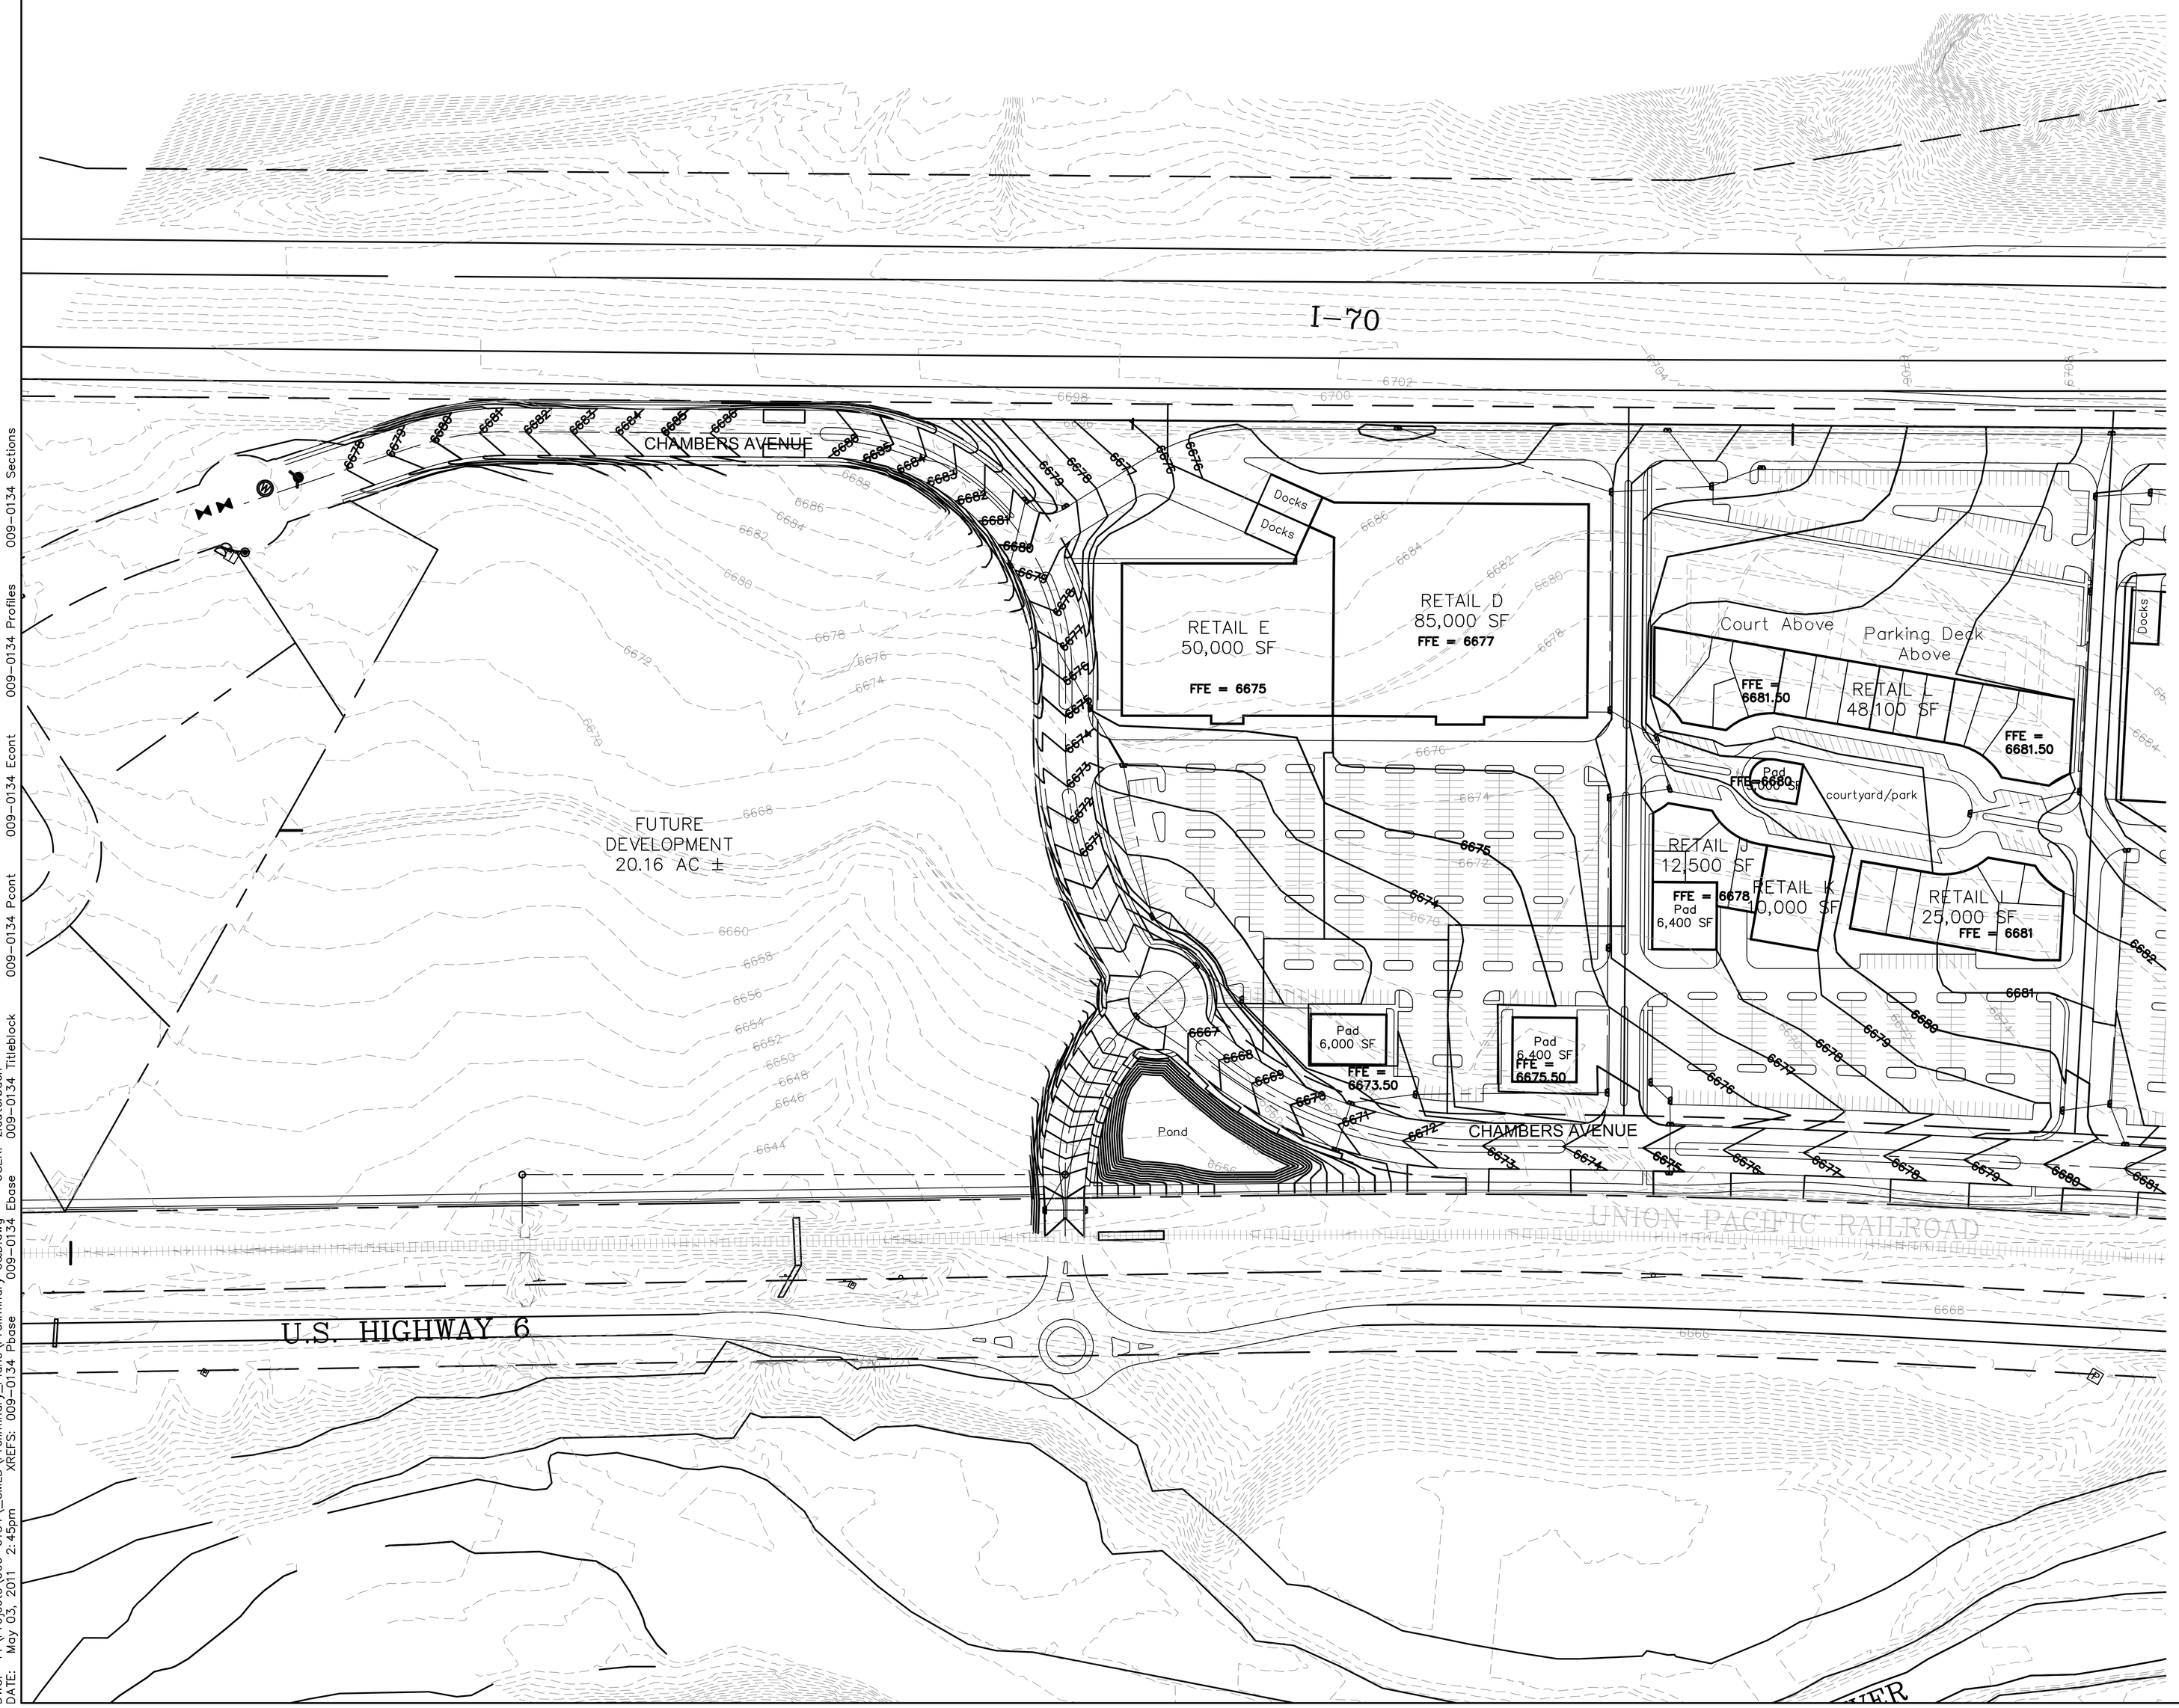

DWG: F:\Projects\009-0134_CMLD\Preliminary_Plans\Preliminary G&D.dwg
DATE: May 03, 2011 2:45pm XREFS: 009-0134 Pbase 009-0134 Ebase 009-0134 Titleblock 009-0134 Pcont 009-0134 Econt 009-0134 Profiles 009-0134 Sections USER: zlauterbach

OLSSON ASSOCIATES
7250 North 16th Street, Suite 210
Phoenix, AZ 85020-5282
TEL 602.748.1000
FAX 602.748.1001
www.olssonsulting.com

REV. NO.	DATE	REVISIONS DESCRIPTION

REVISIONS

GRADING PLAN
SCHEMATIC DESIGN

EAGLE RIVER STATION
FIRST PHASE

EAGLE, COLORADO

2011

drawn by: ZML
designed by: LJS
checked by: BDS
project no.: 009-0134
date: 05.05.11

SHEET
2 of 5

EAGLE RIVER STATION
GRADING PLAN

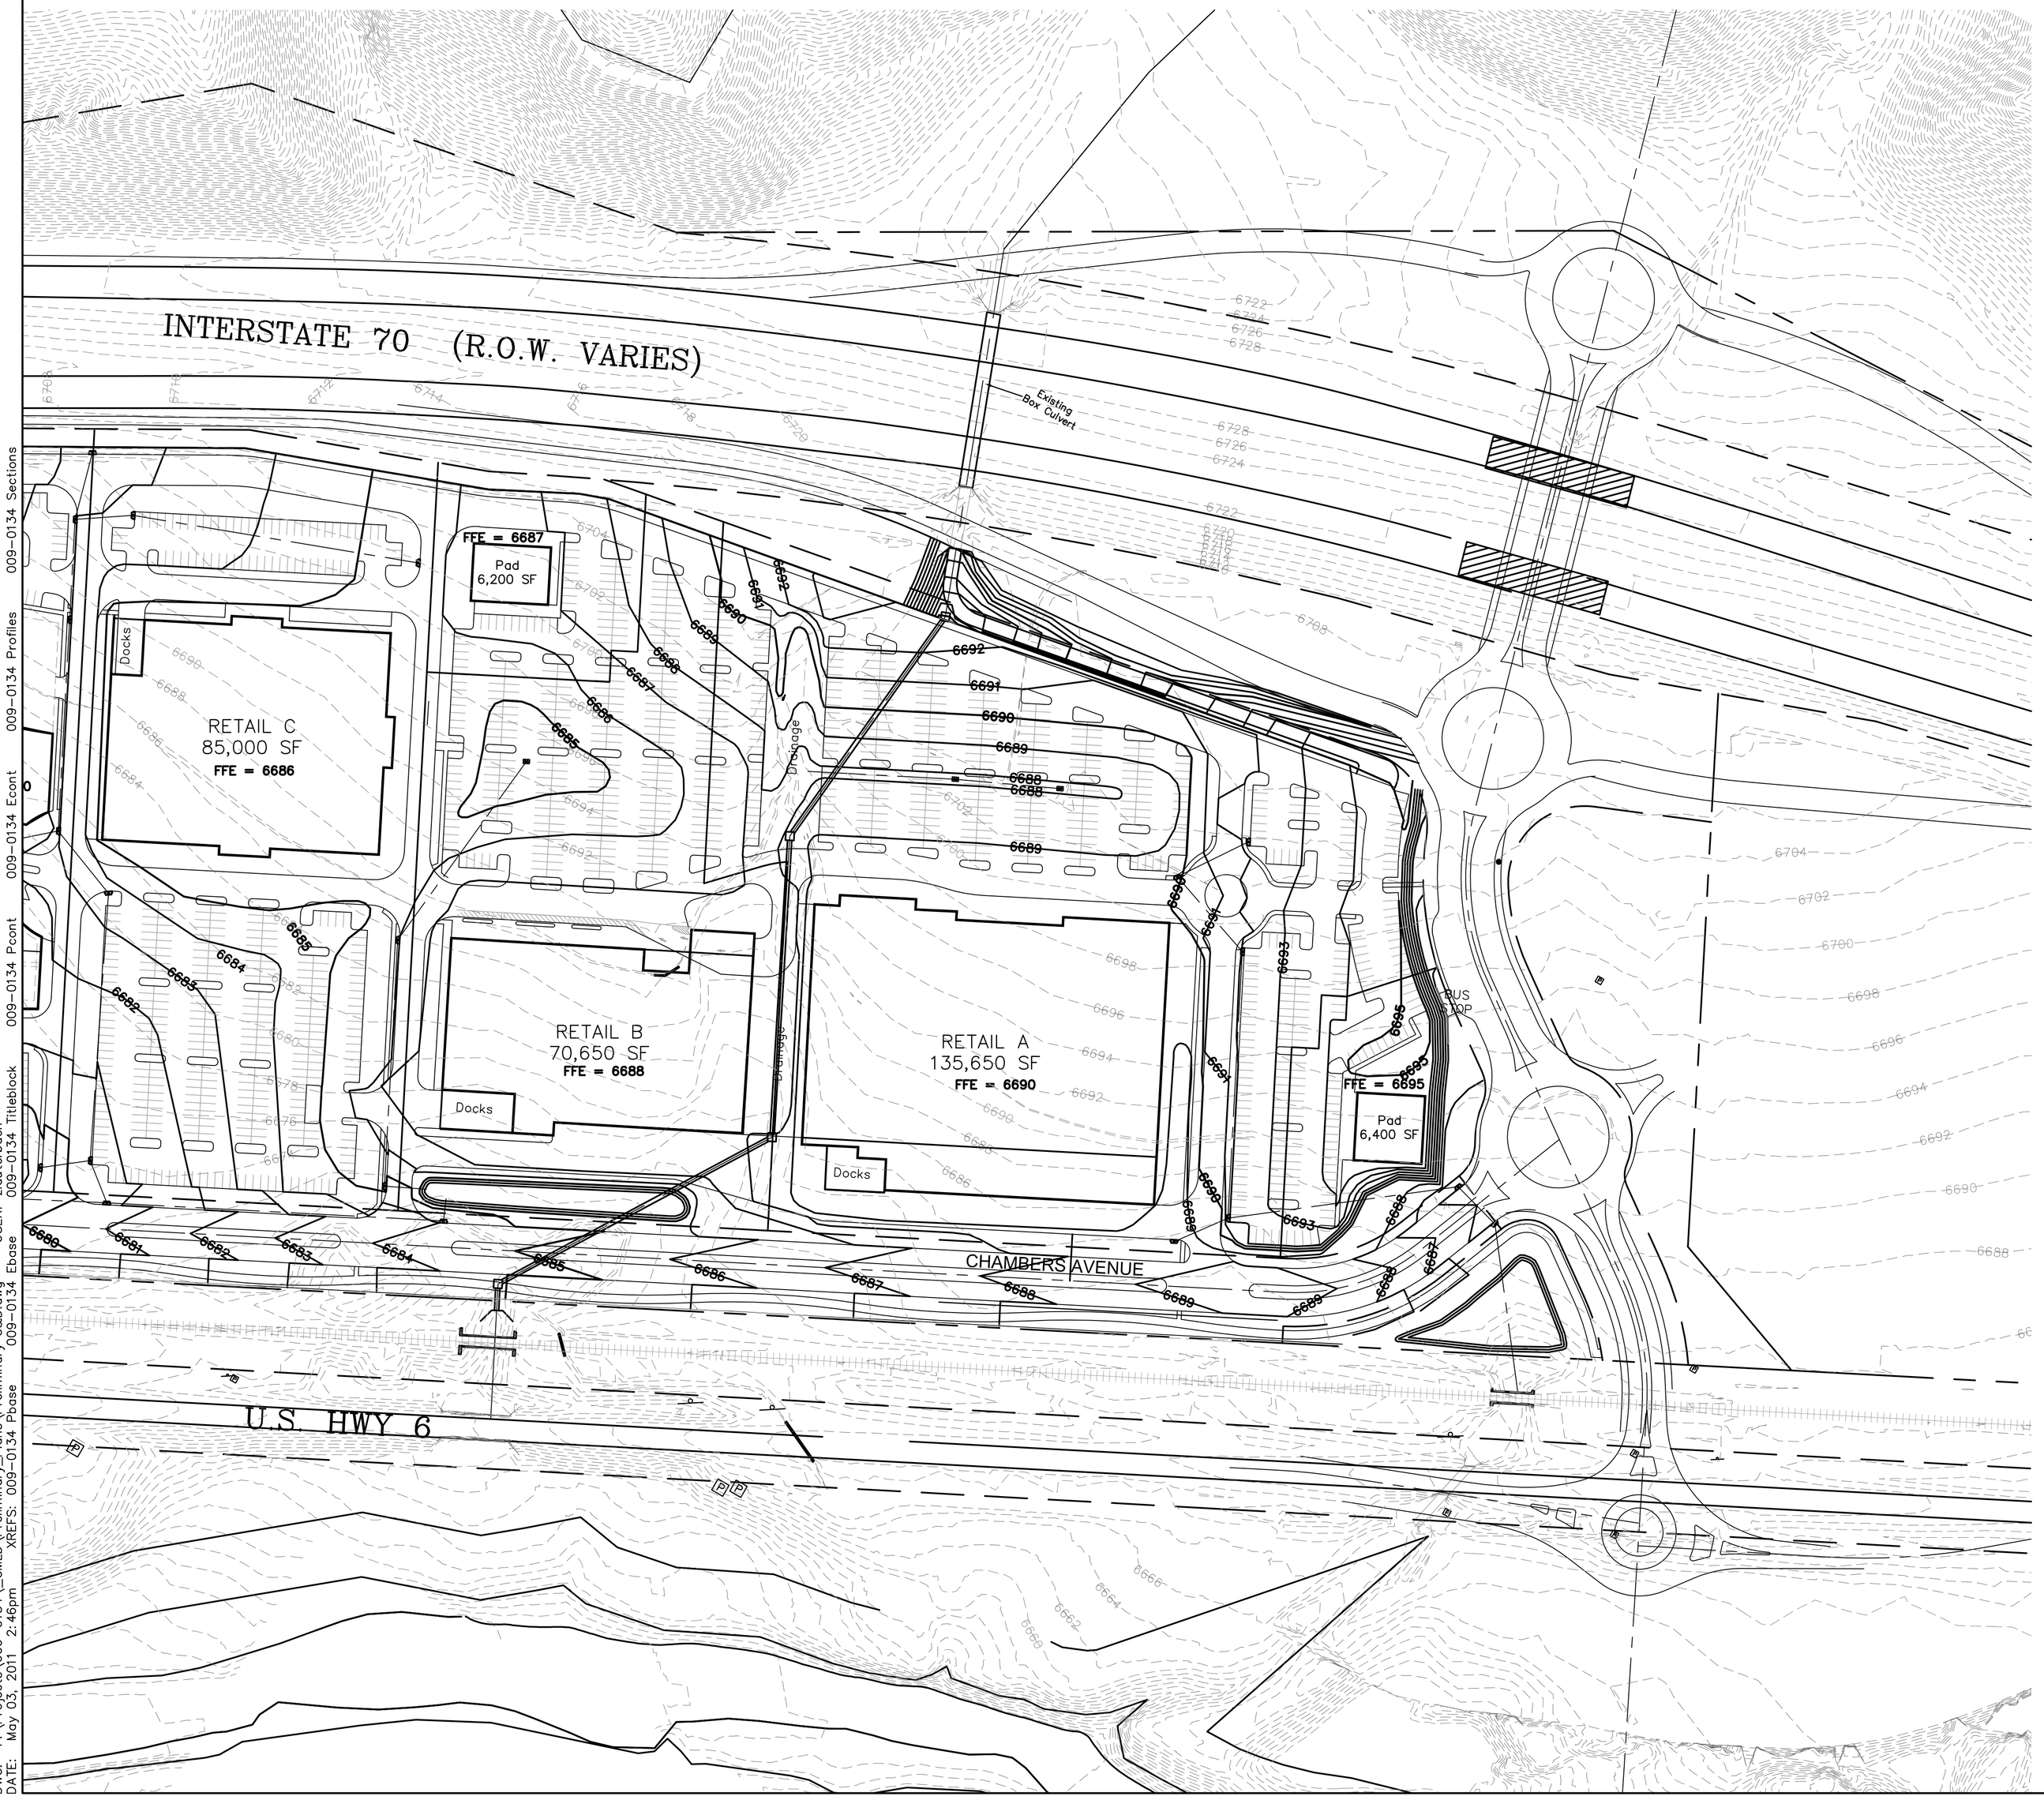

N

1" = 100'

0' 50' 100' 200'

SCALE IN FEET

OLSSON ASSOCIATES

7250 North 16th Street, Suite 210
Phoenix, AZ 85020-5282

TEL 602.748.1000
FAX 602.748.1001

www.olssonsulting.com

REV. NO.	DATE	REVISIONS DESCRIPTION

REVISIONS

GRADING PLAN
SCHEMATIC DESIGN

EAGLE RIVER STATION
FIRST PHASE

EAGLE, COLORADO

2011

drawn by:	ZML
designed by:	LJS
checked by:	BDS
project no.:	009-0134
date:	05.05.11

SHEET
3 *of* 5

DWG: F:\Projects\009-0134_CMLD\Preliminary_Plans\Preliminary G&D.dwg
DATE: May 03, 2011 2:46pm XREFS: 009-0134 Pbase 009-0134 Ebase 009-0134 Titleblock 009-0134 Pcont 009-0134 Econt 009-0134 Profiles 009-0134 Sections
USER: zlauterbach

EAGLE RIVER STATION
DRAINAGE PLAN

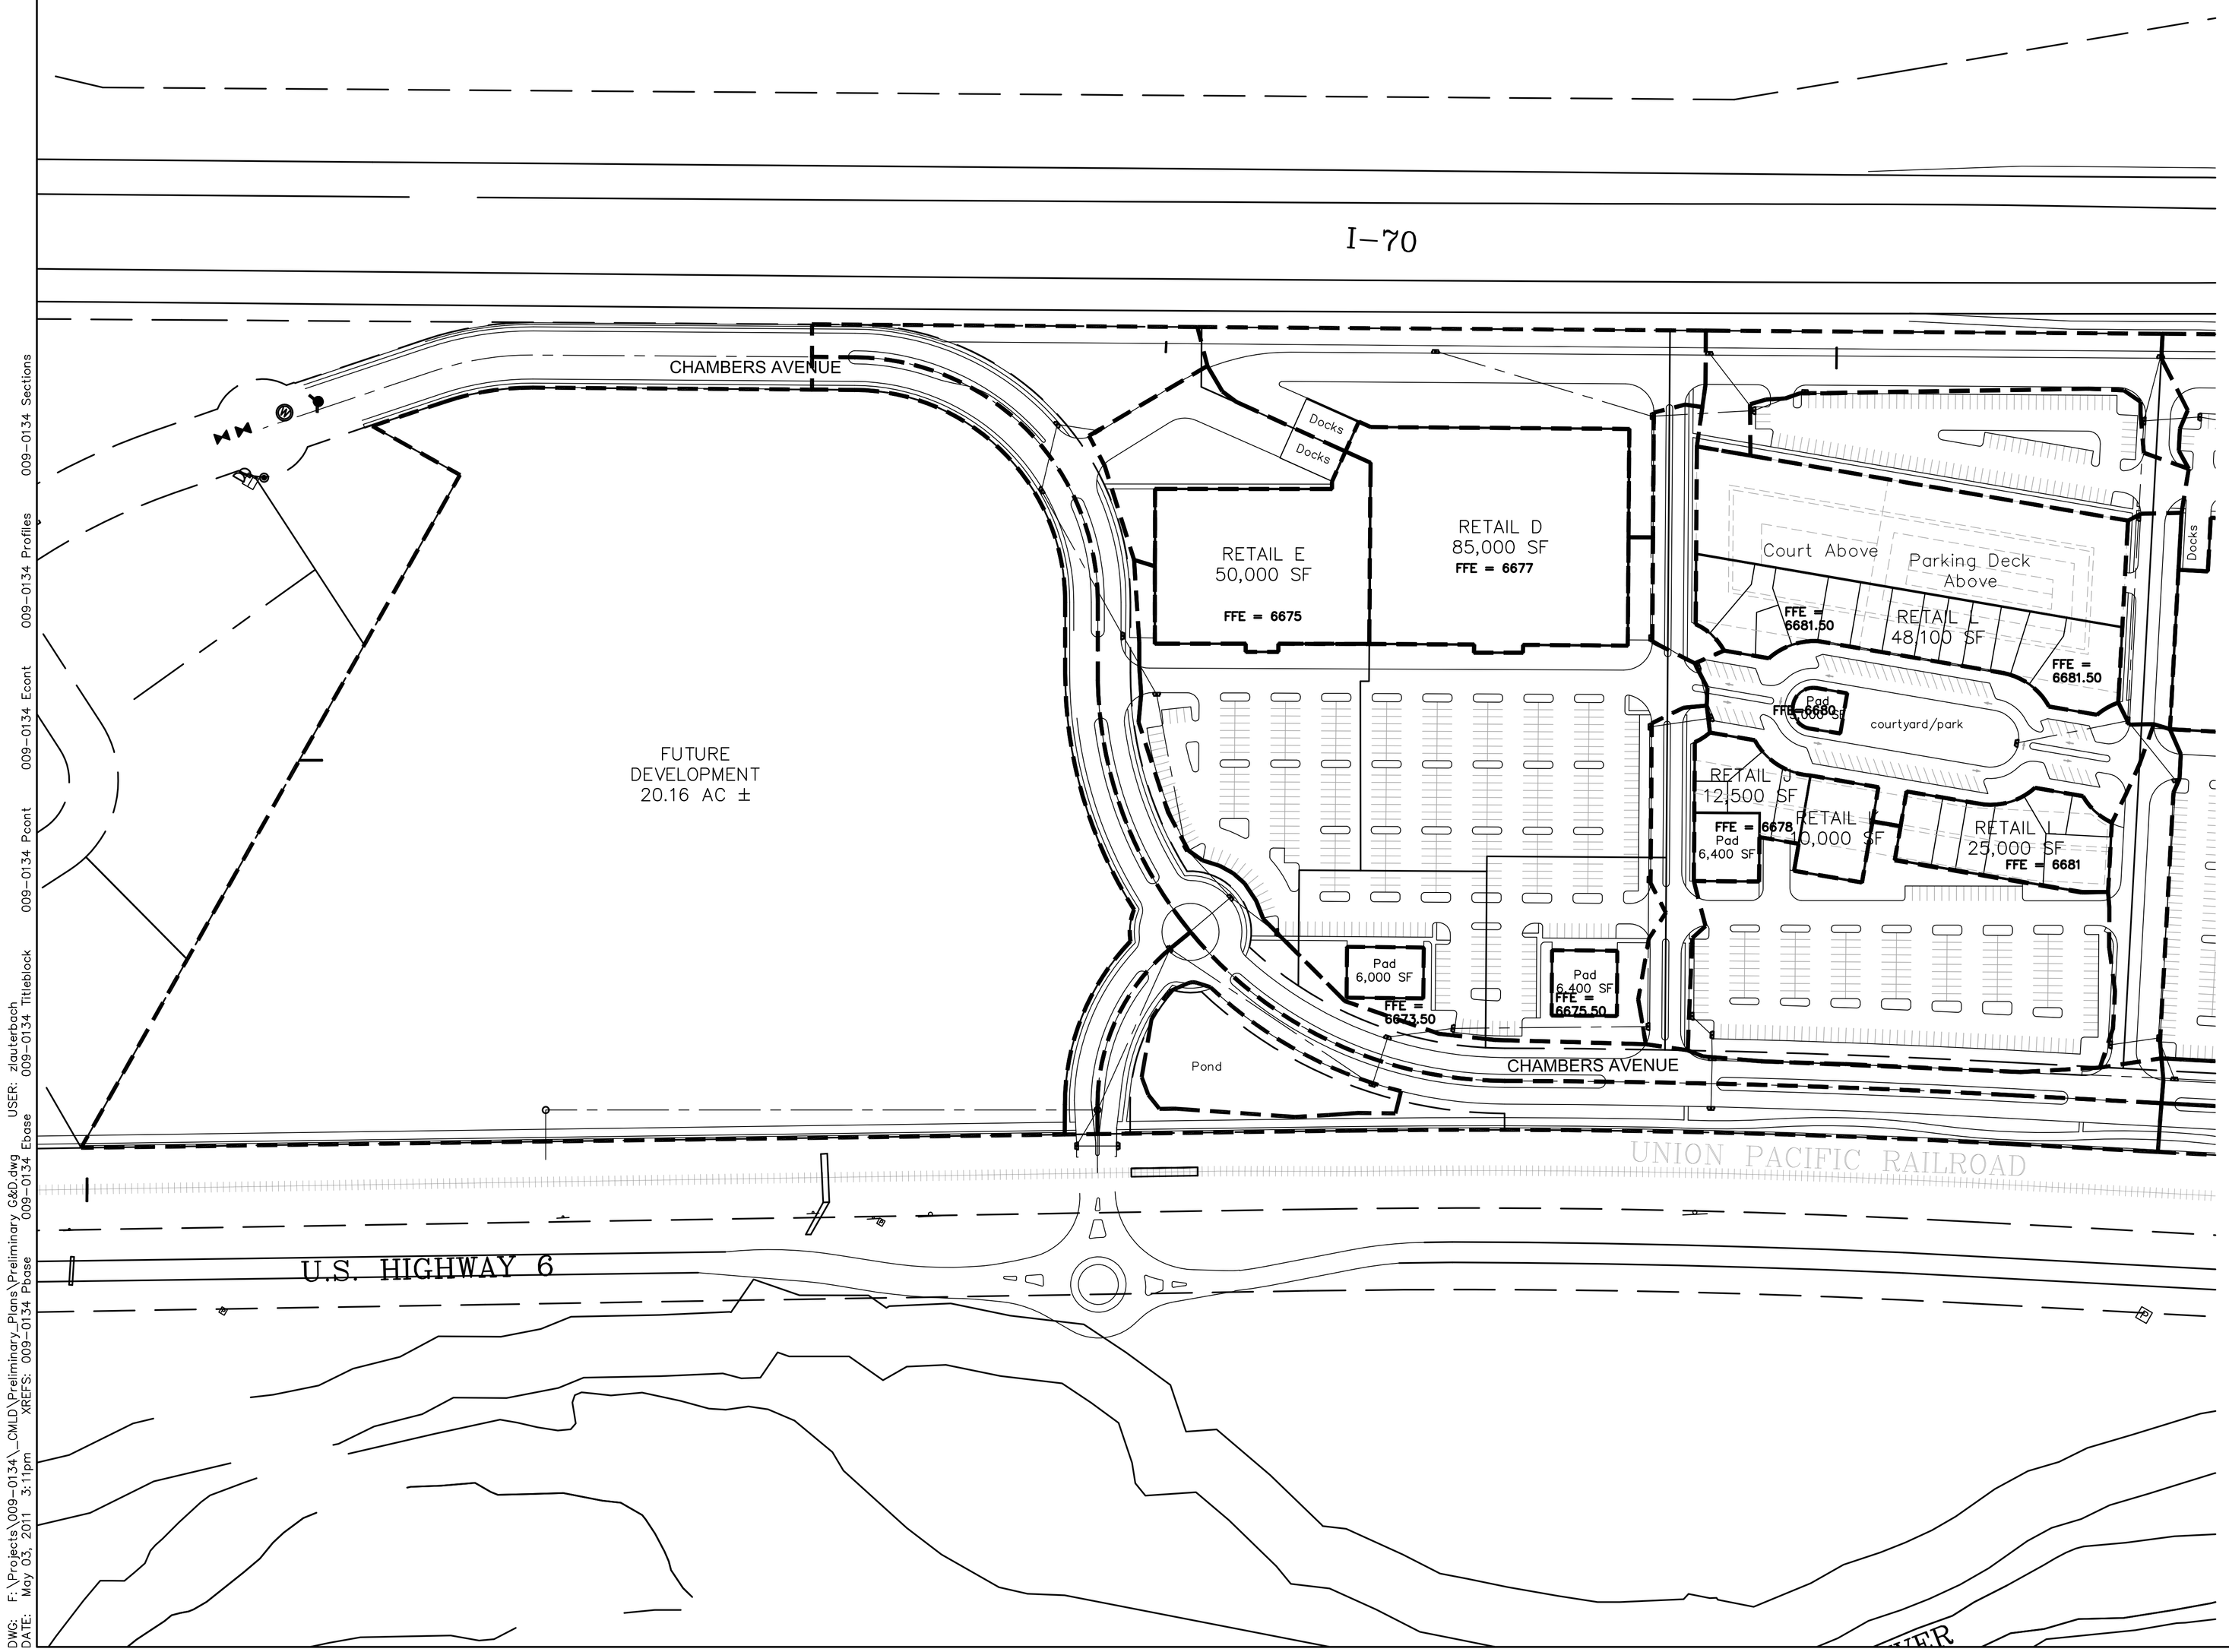

OLSSON ASSOCIATES
7250 North 16th Street, Suite 210
Phoenix, AZ 85020-5282
TEL 602.748.1000
FAX 602.748.1001
www.oasconsulting.com

REV. NO.	DATE	REVISIONS DESCRIPTION

REVISIONS

DRAINAGE PLAN
SCHEMATIC DESIGN

EAGLE RIVER STATION
FIRST PHASE

EAGLE, COLORADO

2011

drawn by:	ZML
designed by:	LJS
checked by:	BDS
project no.:	009-0134
date:	05.05.11

SHEET
4 of 5

DWG: F:\Projects\009-0134_CMLD\Preliminary_Plans\Preliminary G&D.dwg
DATE: May 03, 2011 3:11pm XREFS: 009-0134 Pbase 009-0134 Ebase 009-0134 Titleblock 009-0134 Pcont 009-0134 Econt 009-0134 Profiles 009-0134 Sections
USER: zlauterbach

EAGLE RIVER STATION
DRAINAGE PLAN

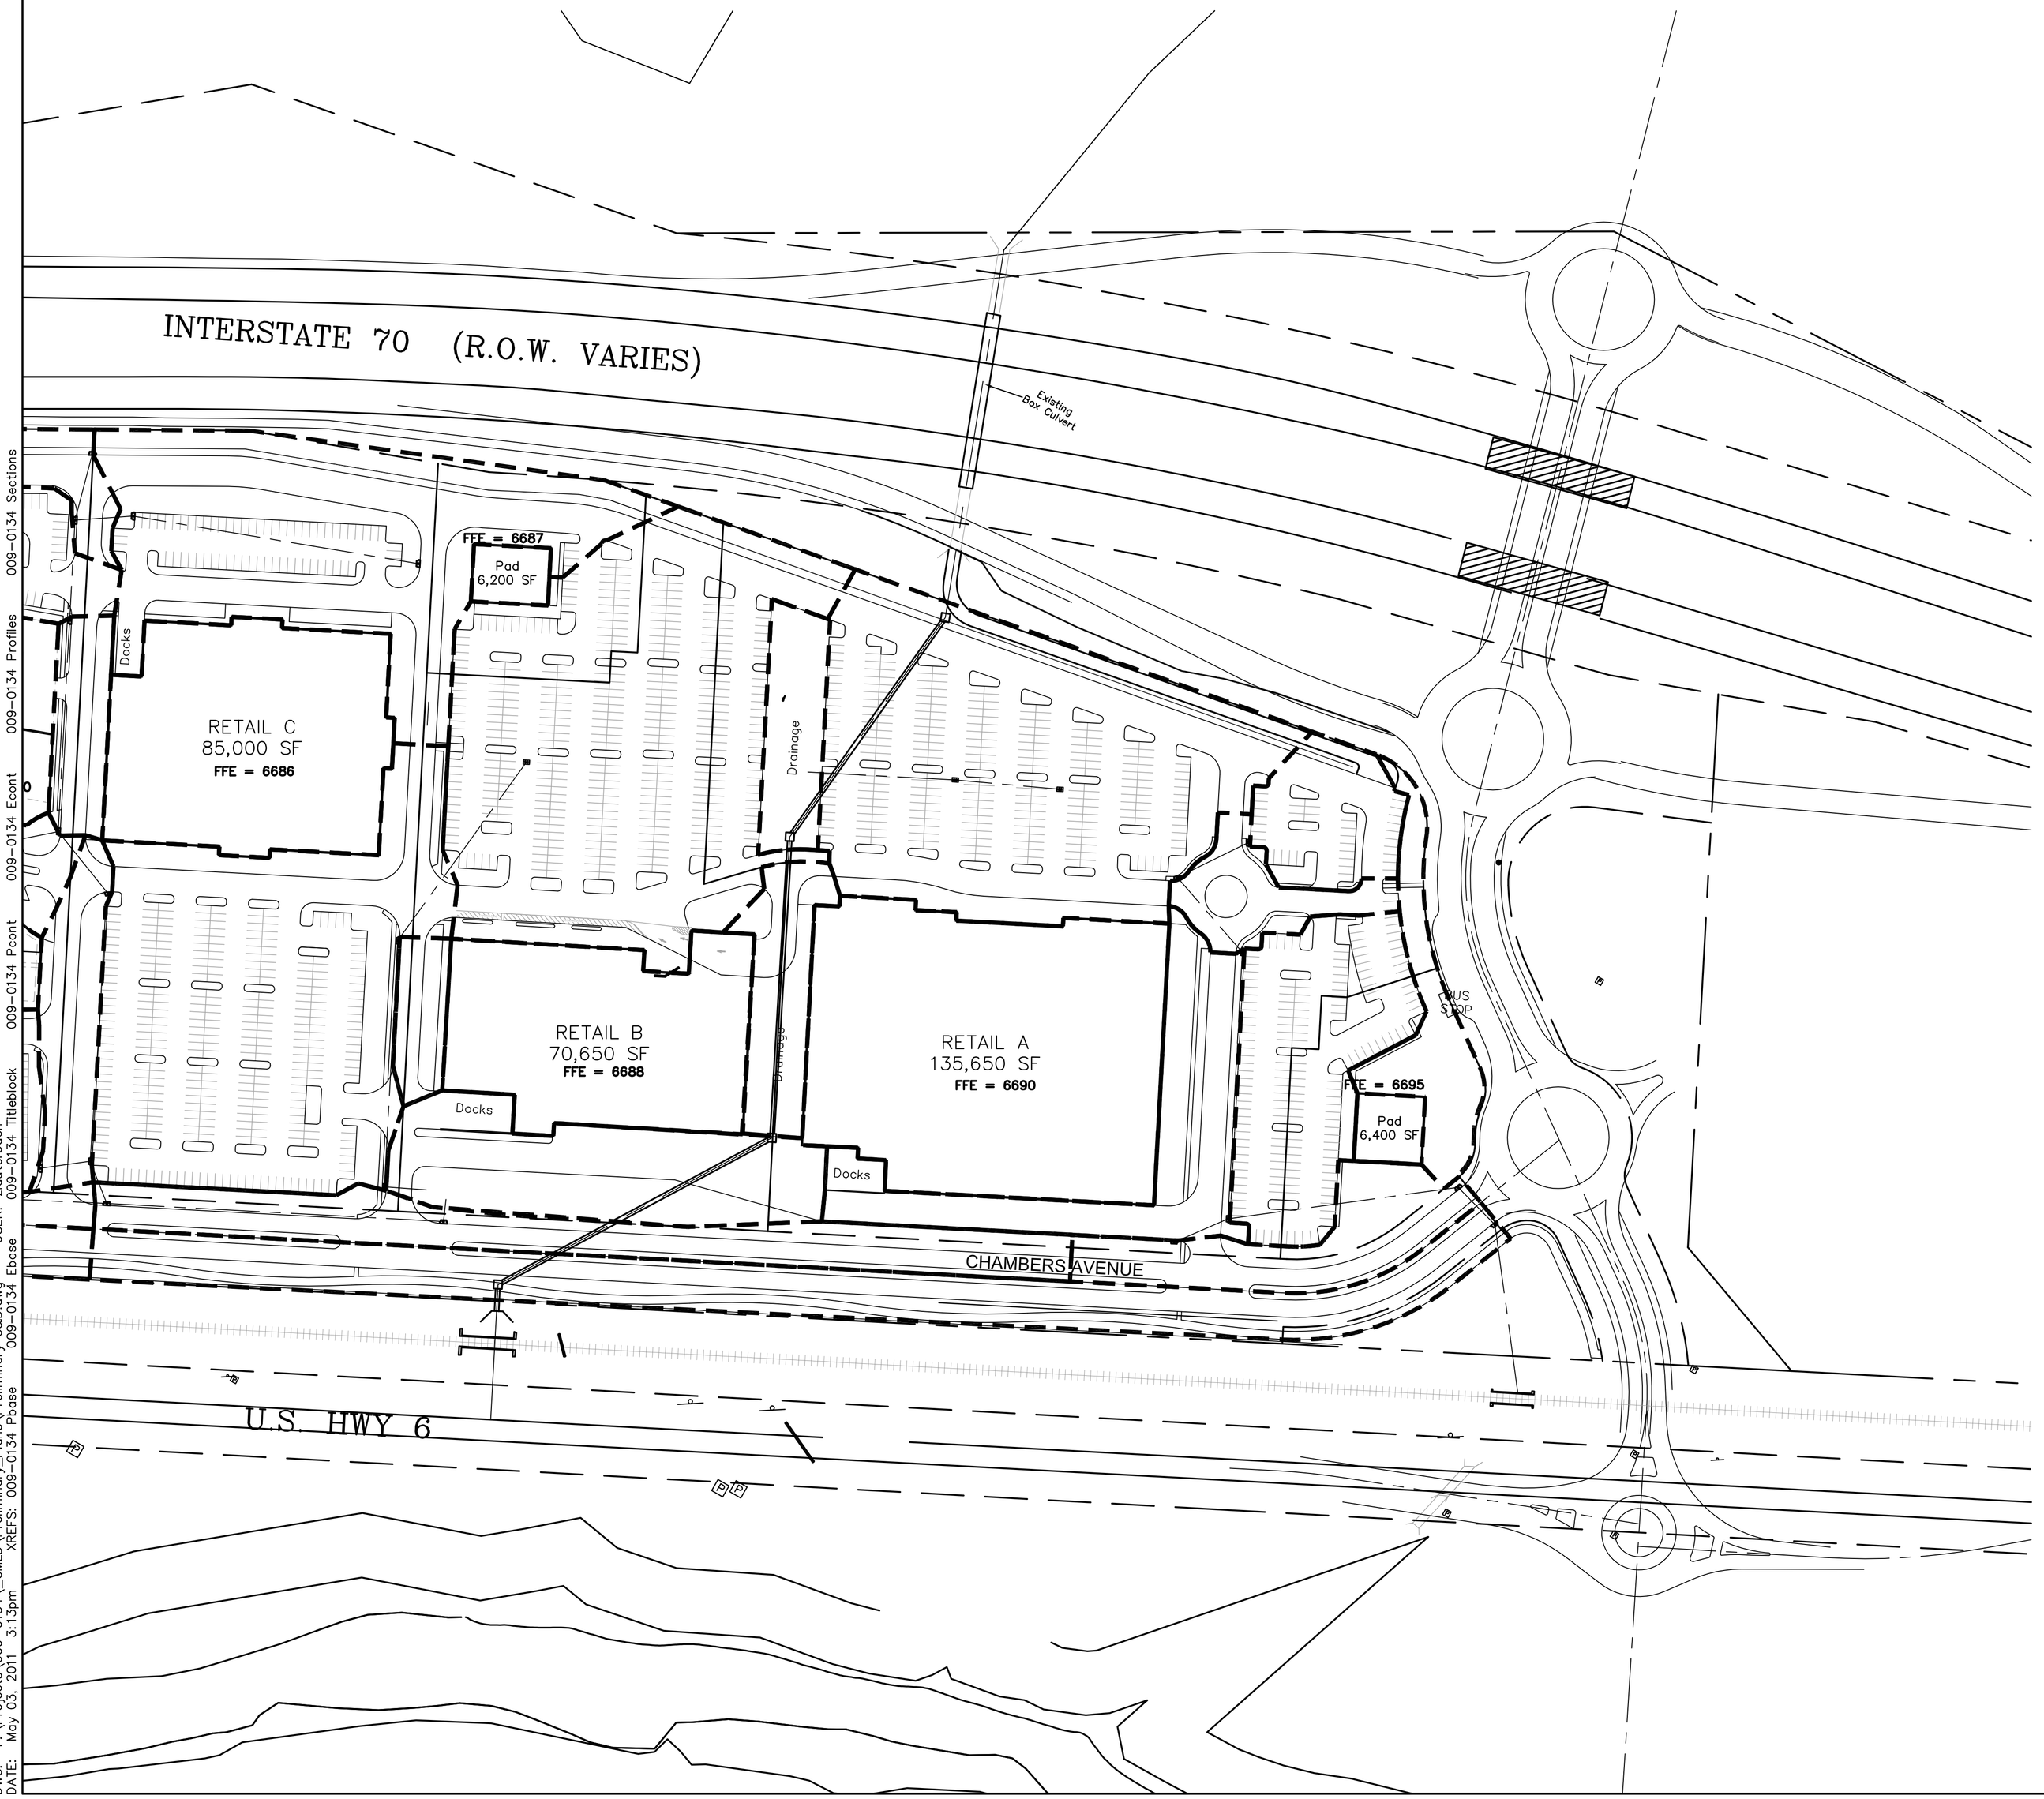

N

1" = 100'

0' 50' 100' 200'

SCALE IN FEET

OLSSON ASSOCIATES

7250 North 16th Street, Suite 210
Phoenix, AZ 85020-5282

TEL 602.748.1000
FAX 602.748.1001

www.oasconsulting.com

REV. NO.	DATE	REVISIONS DESCRIPTION

REVISIONS

DRAINAGE PLAN
SCHEMATIC DESIGN

EAGLE RIVER STATION
FIRST PHASE

EAGLE, COLORADO

2011

drawn by:	ZML
designed by:	LJS
checked by:	BDS
project no.:	009-0134
date:	05.05.11

SHEET
5 *of* 5

DWG: F:\Projects\009-0134_CMLD\Preliminary_Plans\Preliminary G&D.dwg
DATE: May 03, 2011 3:13pm XREFS: 009-0134 Pbase 009-0134 Ebase 009-0134 Titleblock 009-0134 Pcont 009-0134 Econt 009-0134 Profiles 009-0134 Sections
USER: zlauterbach